TERRA ENGINEERING LTD.
225 W. OHIO ST., FOURTH FL.
CHICAGO, IL 60654
(312)467-0123

ORIGINAL SURVEY	NOTE BOOK	NO.	BY	DATE
SURVEYED				
PLOTTED				
DRAWN				
AREAS				
AREAS CHECKED				

FINAL SURVEY	NOTE BOOK	NO.	BY	DATE
SURVEYED				
PLOTTED				
DRAWN				
AREAS				
AREAS CHECKED				

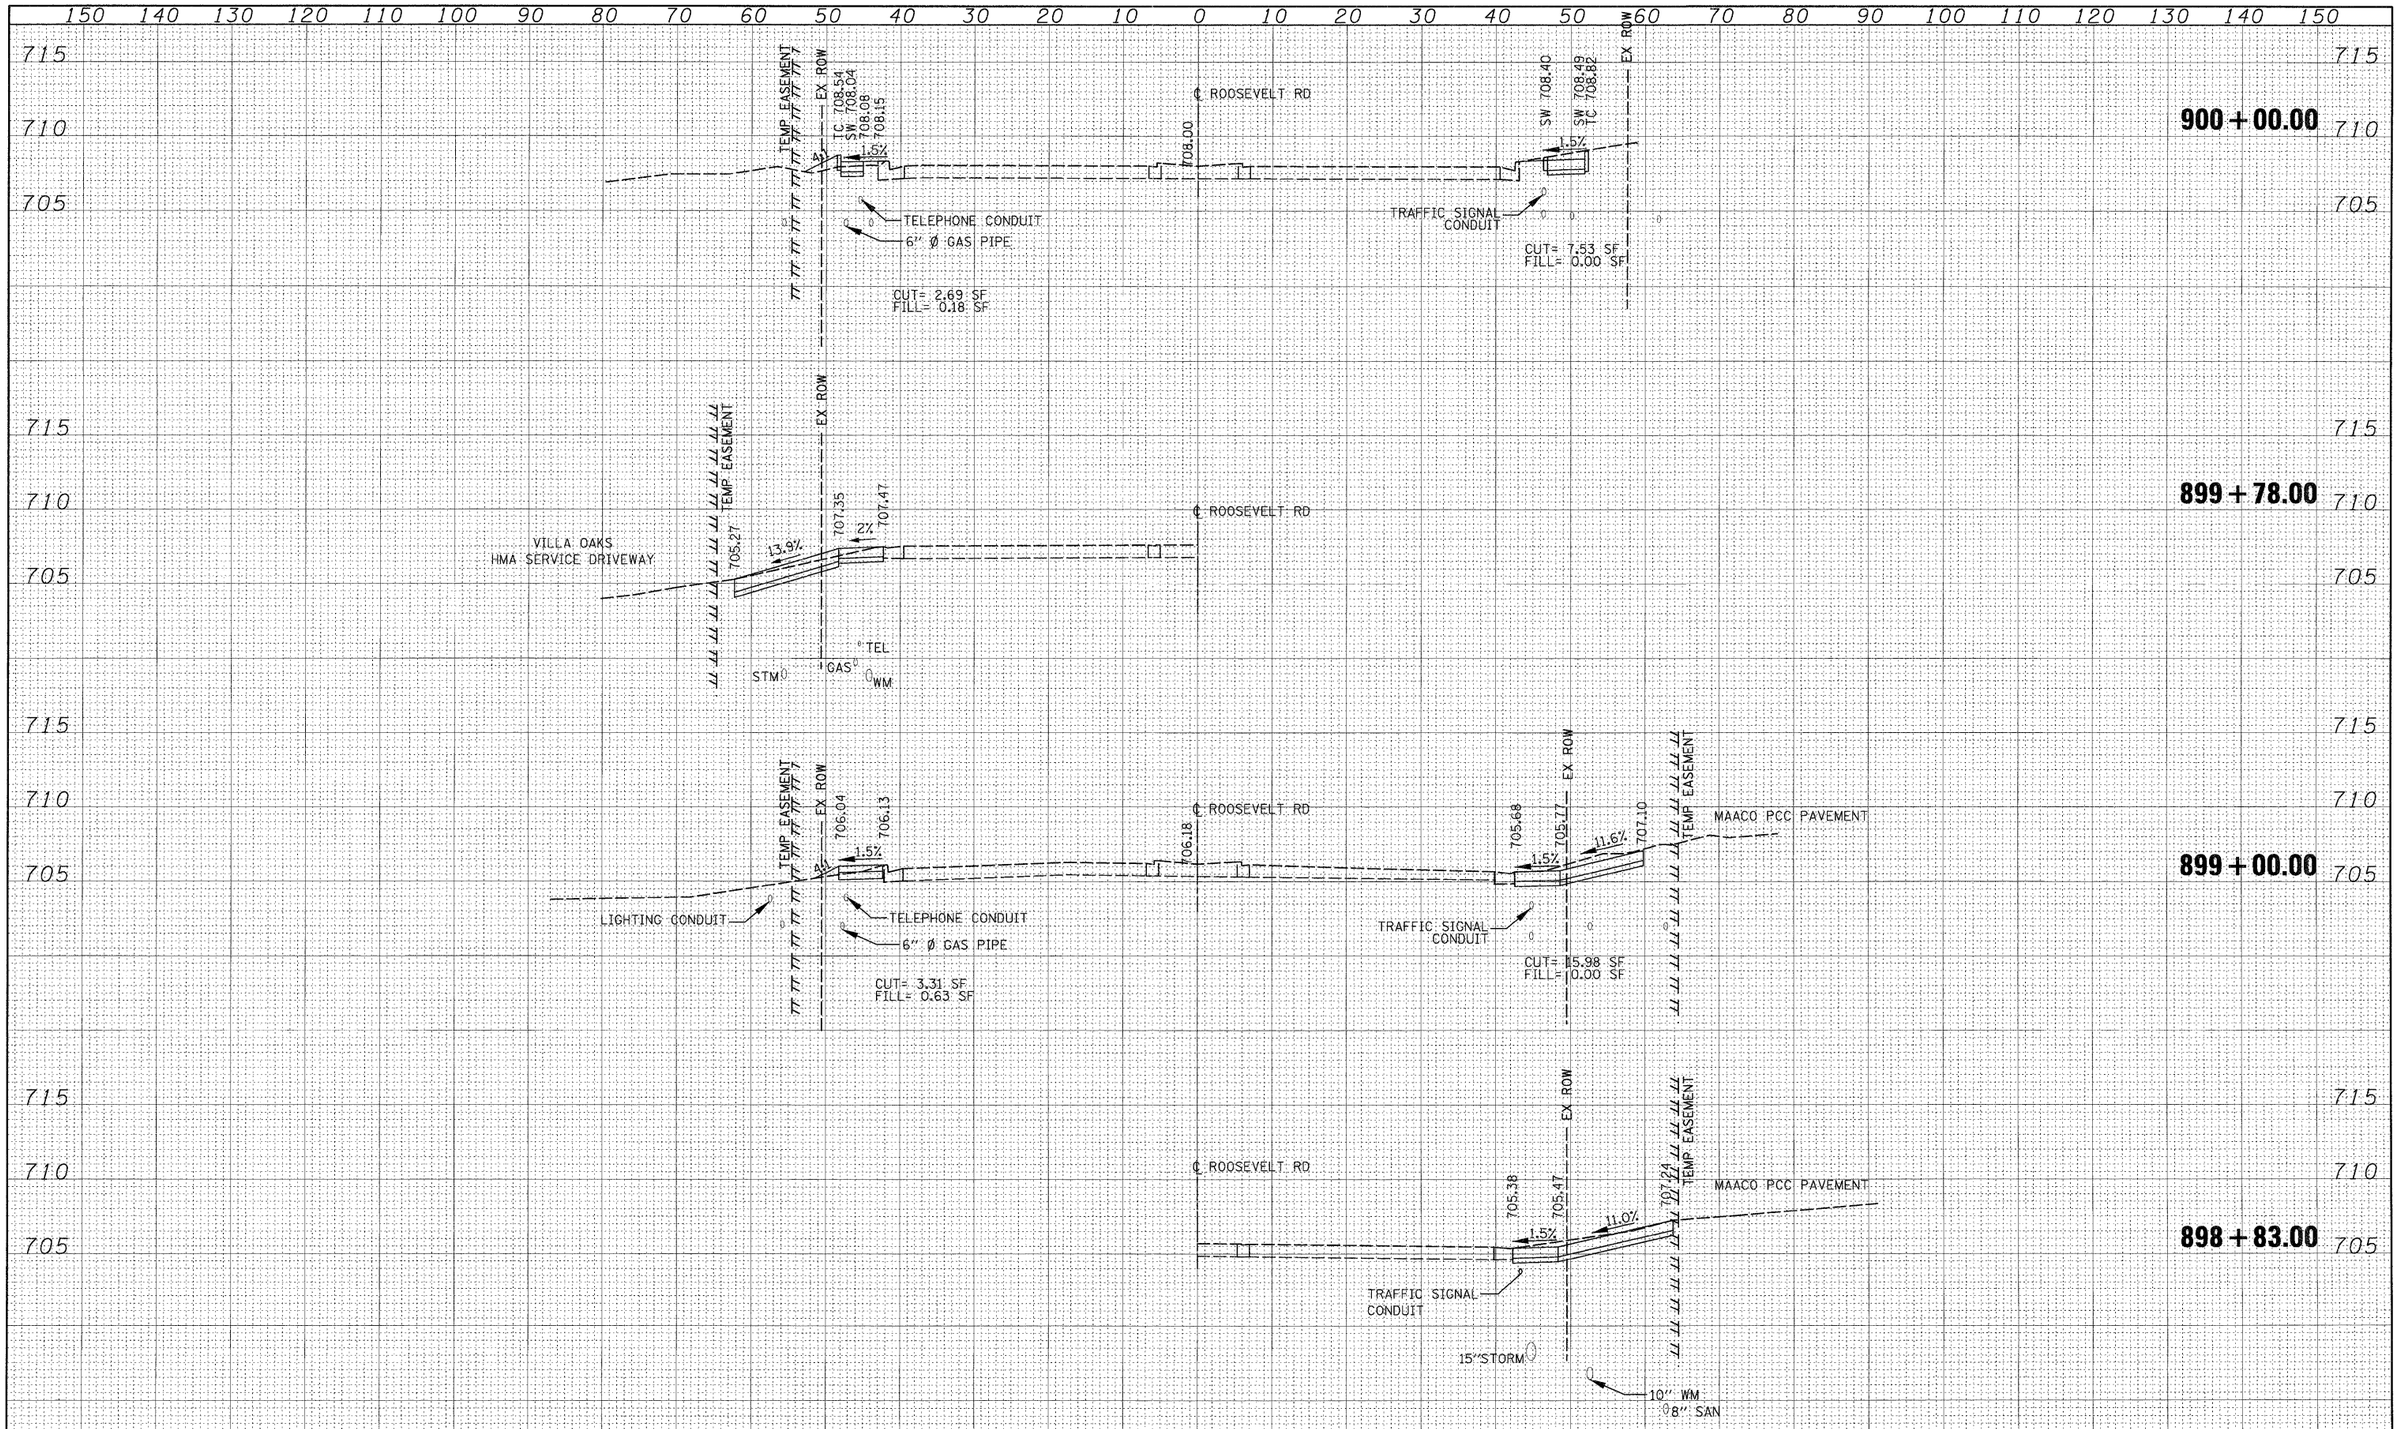

FILE NAME =	USER NAME = IDOT	DESIGNED - DA	REVISED - 10/24/2011
D163197-sht-xsnt08.dgn		DRAWN - CC	REVISED -
	PLOT SCALE = 10.0000 ' / IN.	CHECKED - DA/JJ	REVISED -
	PLOT DATE = 10/25/2011	DATE - 06/08/2011	REVISED -

STATE OF ILLINOIS
DEPARTMENT OF TRANSPORTATION

CROSS SECTIONS

SCALE: 1"=20' | SHEET NO. 8 OF 11 SHEETS | STA. 899+00.00 TO STA. 900+49.00

F.A.P RTE.	SECTION	COUNTY	TOTAL SHEETS	SHEET NO.
347	02-00077-00-SW	DUPAGE	73	70
		CONTRACT NO. 63197		
FED. ROAD DIST. NO.	ILLINOIS	FED. AID PROJECT		