TERRA ENGINEERING LTD.
225 W. OHIO ST., FOURTH FL.
CHICAGO, IL 60654
(312)467-0123

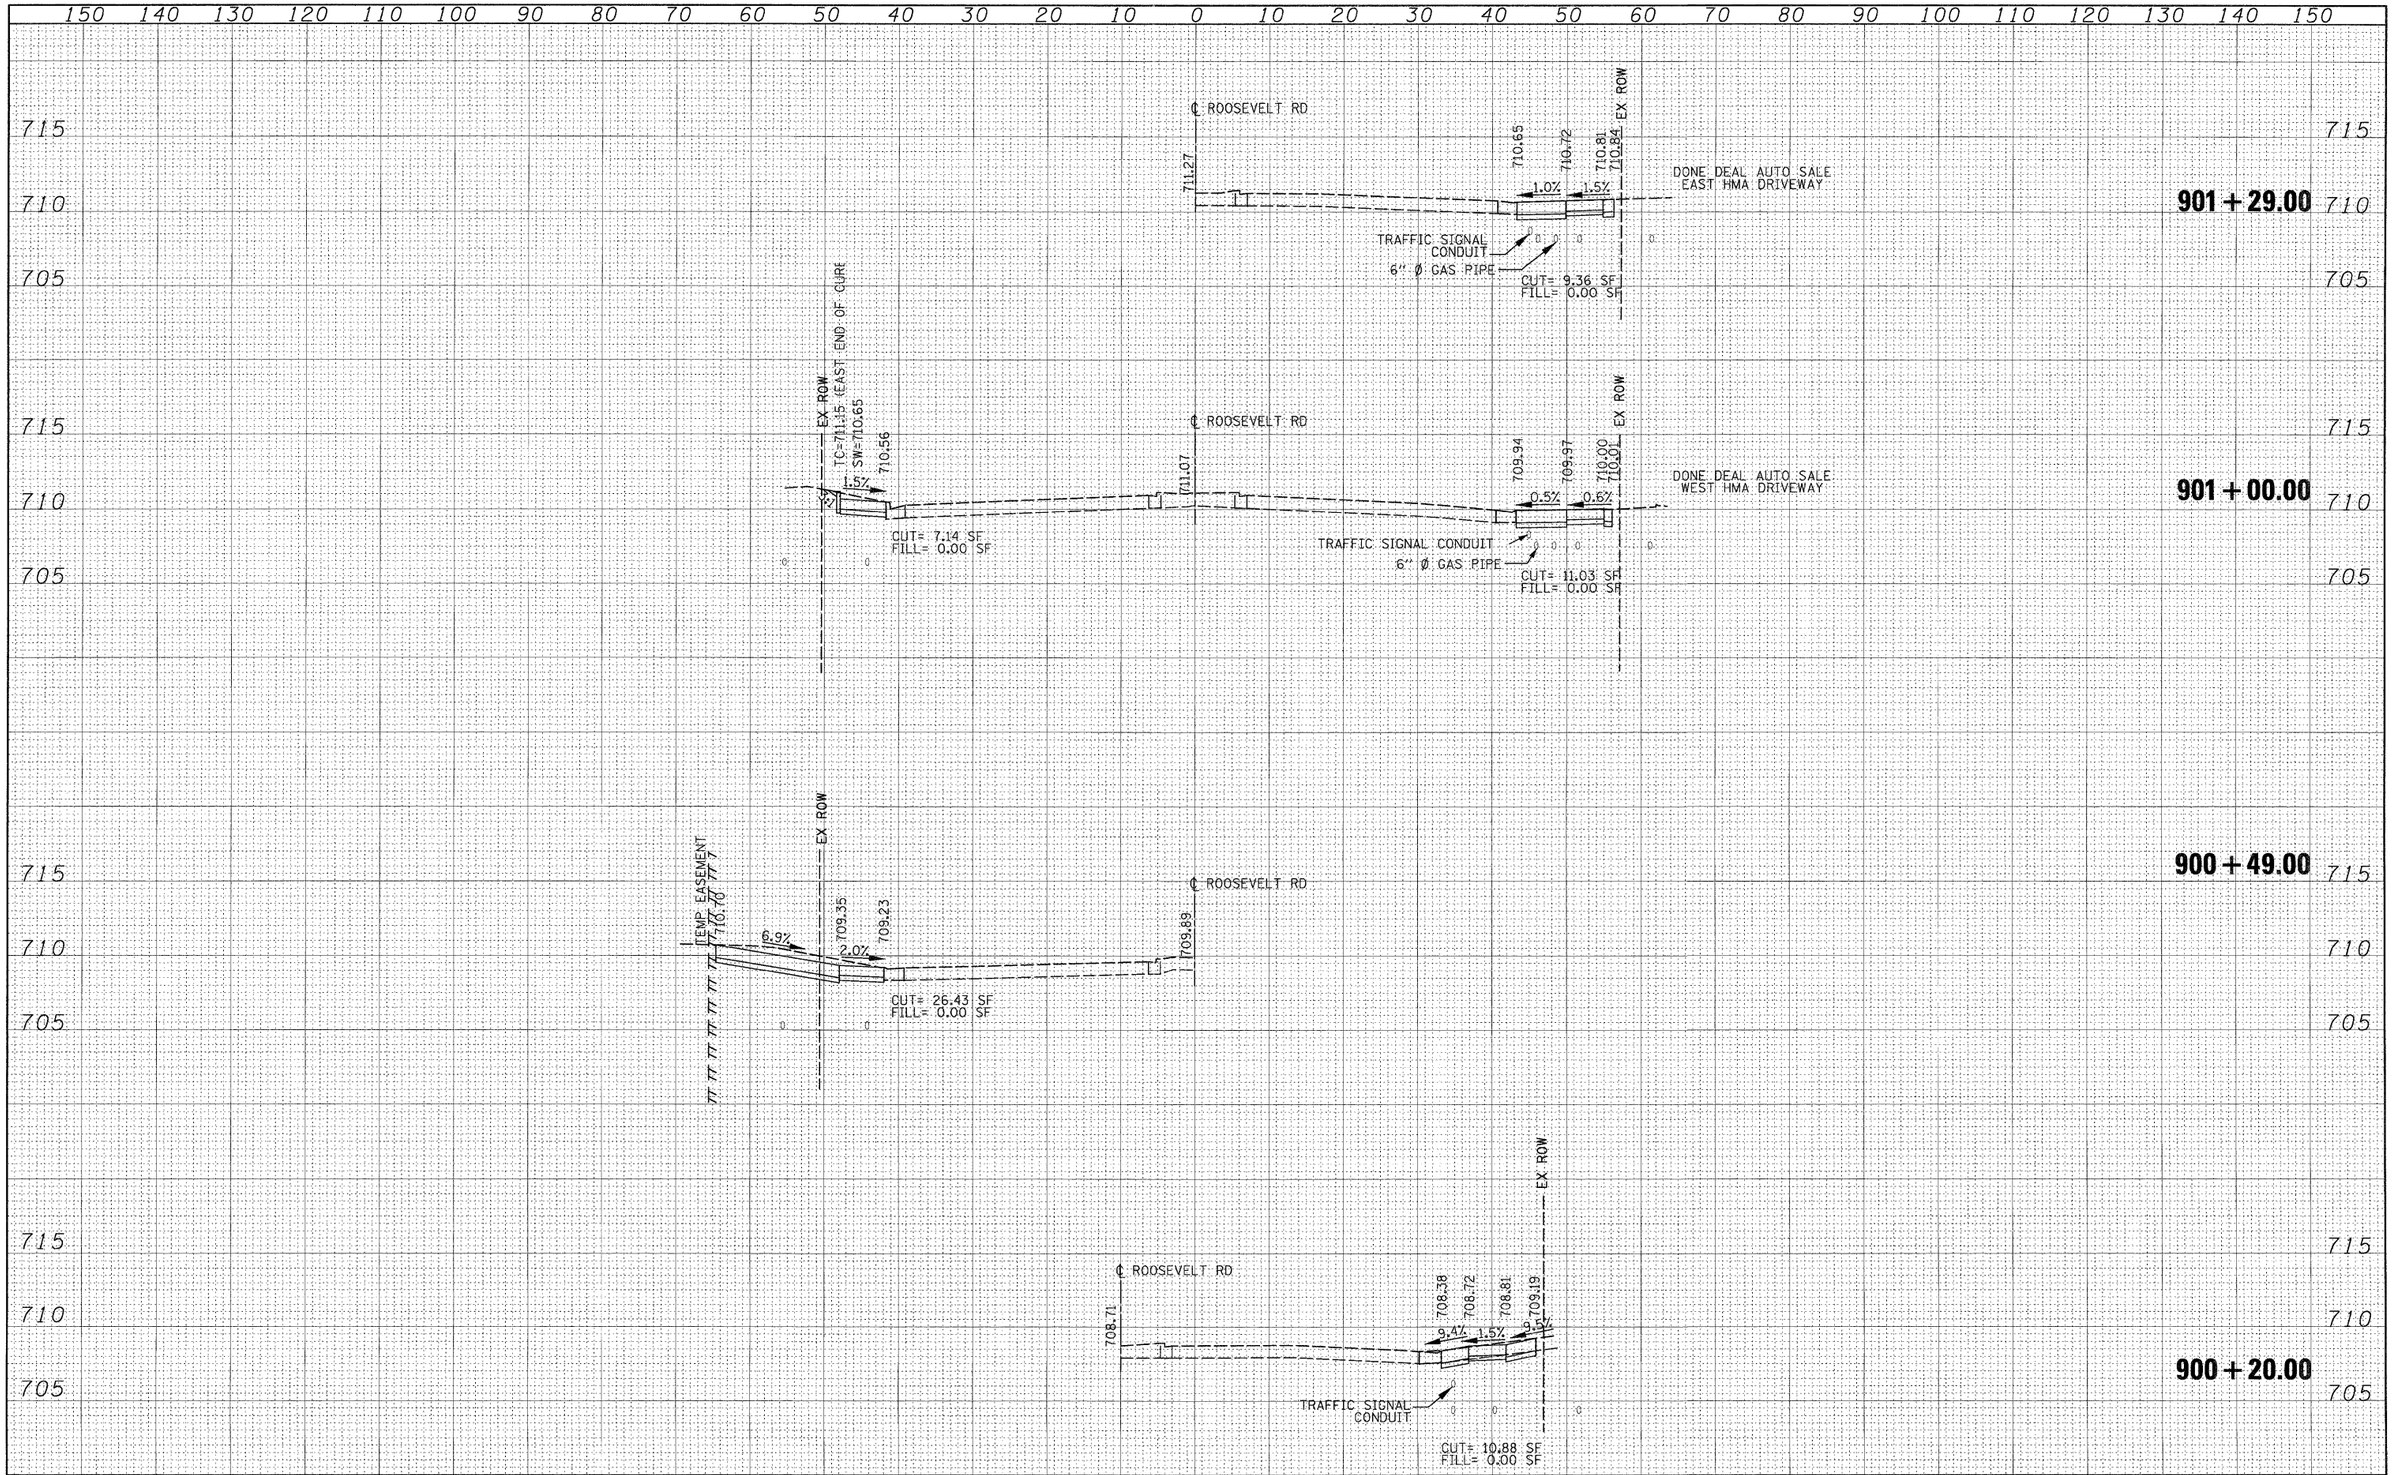

FINAL SURVEY — NOTE BOOK — NO. — BY — DATE
SURVEYED — PLOTTED — TOPOGRAPHY — AREAS — AREAS CHECKED

ORIGINAL SURVEY — NOTE BOOK — NO. — BY — DATE
SURVEYED — PLOTTED — TOPOGRAPHY — AREAS — AREAS CHECKED

FILE NAME = D163197-sht-xssht09.dgn	USER NAME = IDOT	DESIGNED - DA	REVISED 10/24/2011	**STATE OF ILLINOIS DEPARTMENT OF TRANSPORTATION**
		DRAWN - CC	REVISED -	
	PLOT SCALE = 10.0000 ' / IN.	CHECKED - DA/JJ	REVISED -	
	PLOT DATE = 10/25/2011	DATE - 06/08/2011	REVISED -	

CROSS SECTIONS

SCALE: 1"=20' | SHEET NO. 9 OF 11 SHEETS | STA. 901+00.00 TO STA. 901+78.00

F.A.P RTE.	SECTION	COUNTY	TOTAL SHEETS	SHEET NO.
347	02-00077-00-SW	DUPAGE	73	71
		CONTRACT NO. 63197		
FED. ROAD DIST. NO.	ILLINOIS	FED. AID PROJECT		