TERRA ENGINEERING LTD.
225 W. OHIO ST., FOURTH FL.
CHICAGO, IL 60654
(312)467-0123

FINAL SURVEY	NOTE BOOK	NO.	BY	DATE
SURVEYED				
PLOTTED				
TEMPLATE				
AREAS				
AREAS CHECKED				

ORIGINAL SURVEY	NOTE BOOK	NO.	BY	DATE
SURVEYED				
PLOTTED				
TEMPLATE				
AREAS				
AREAS CHECKED				

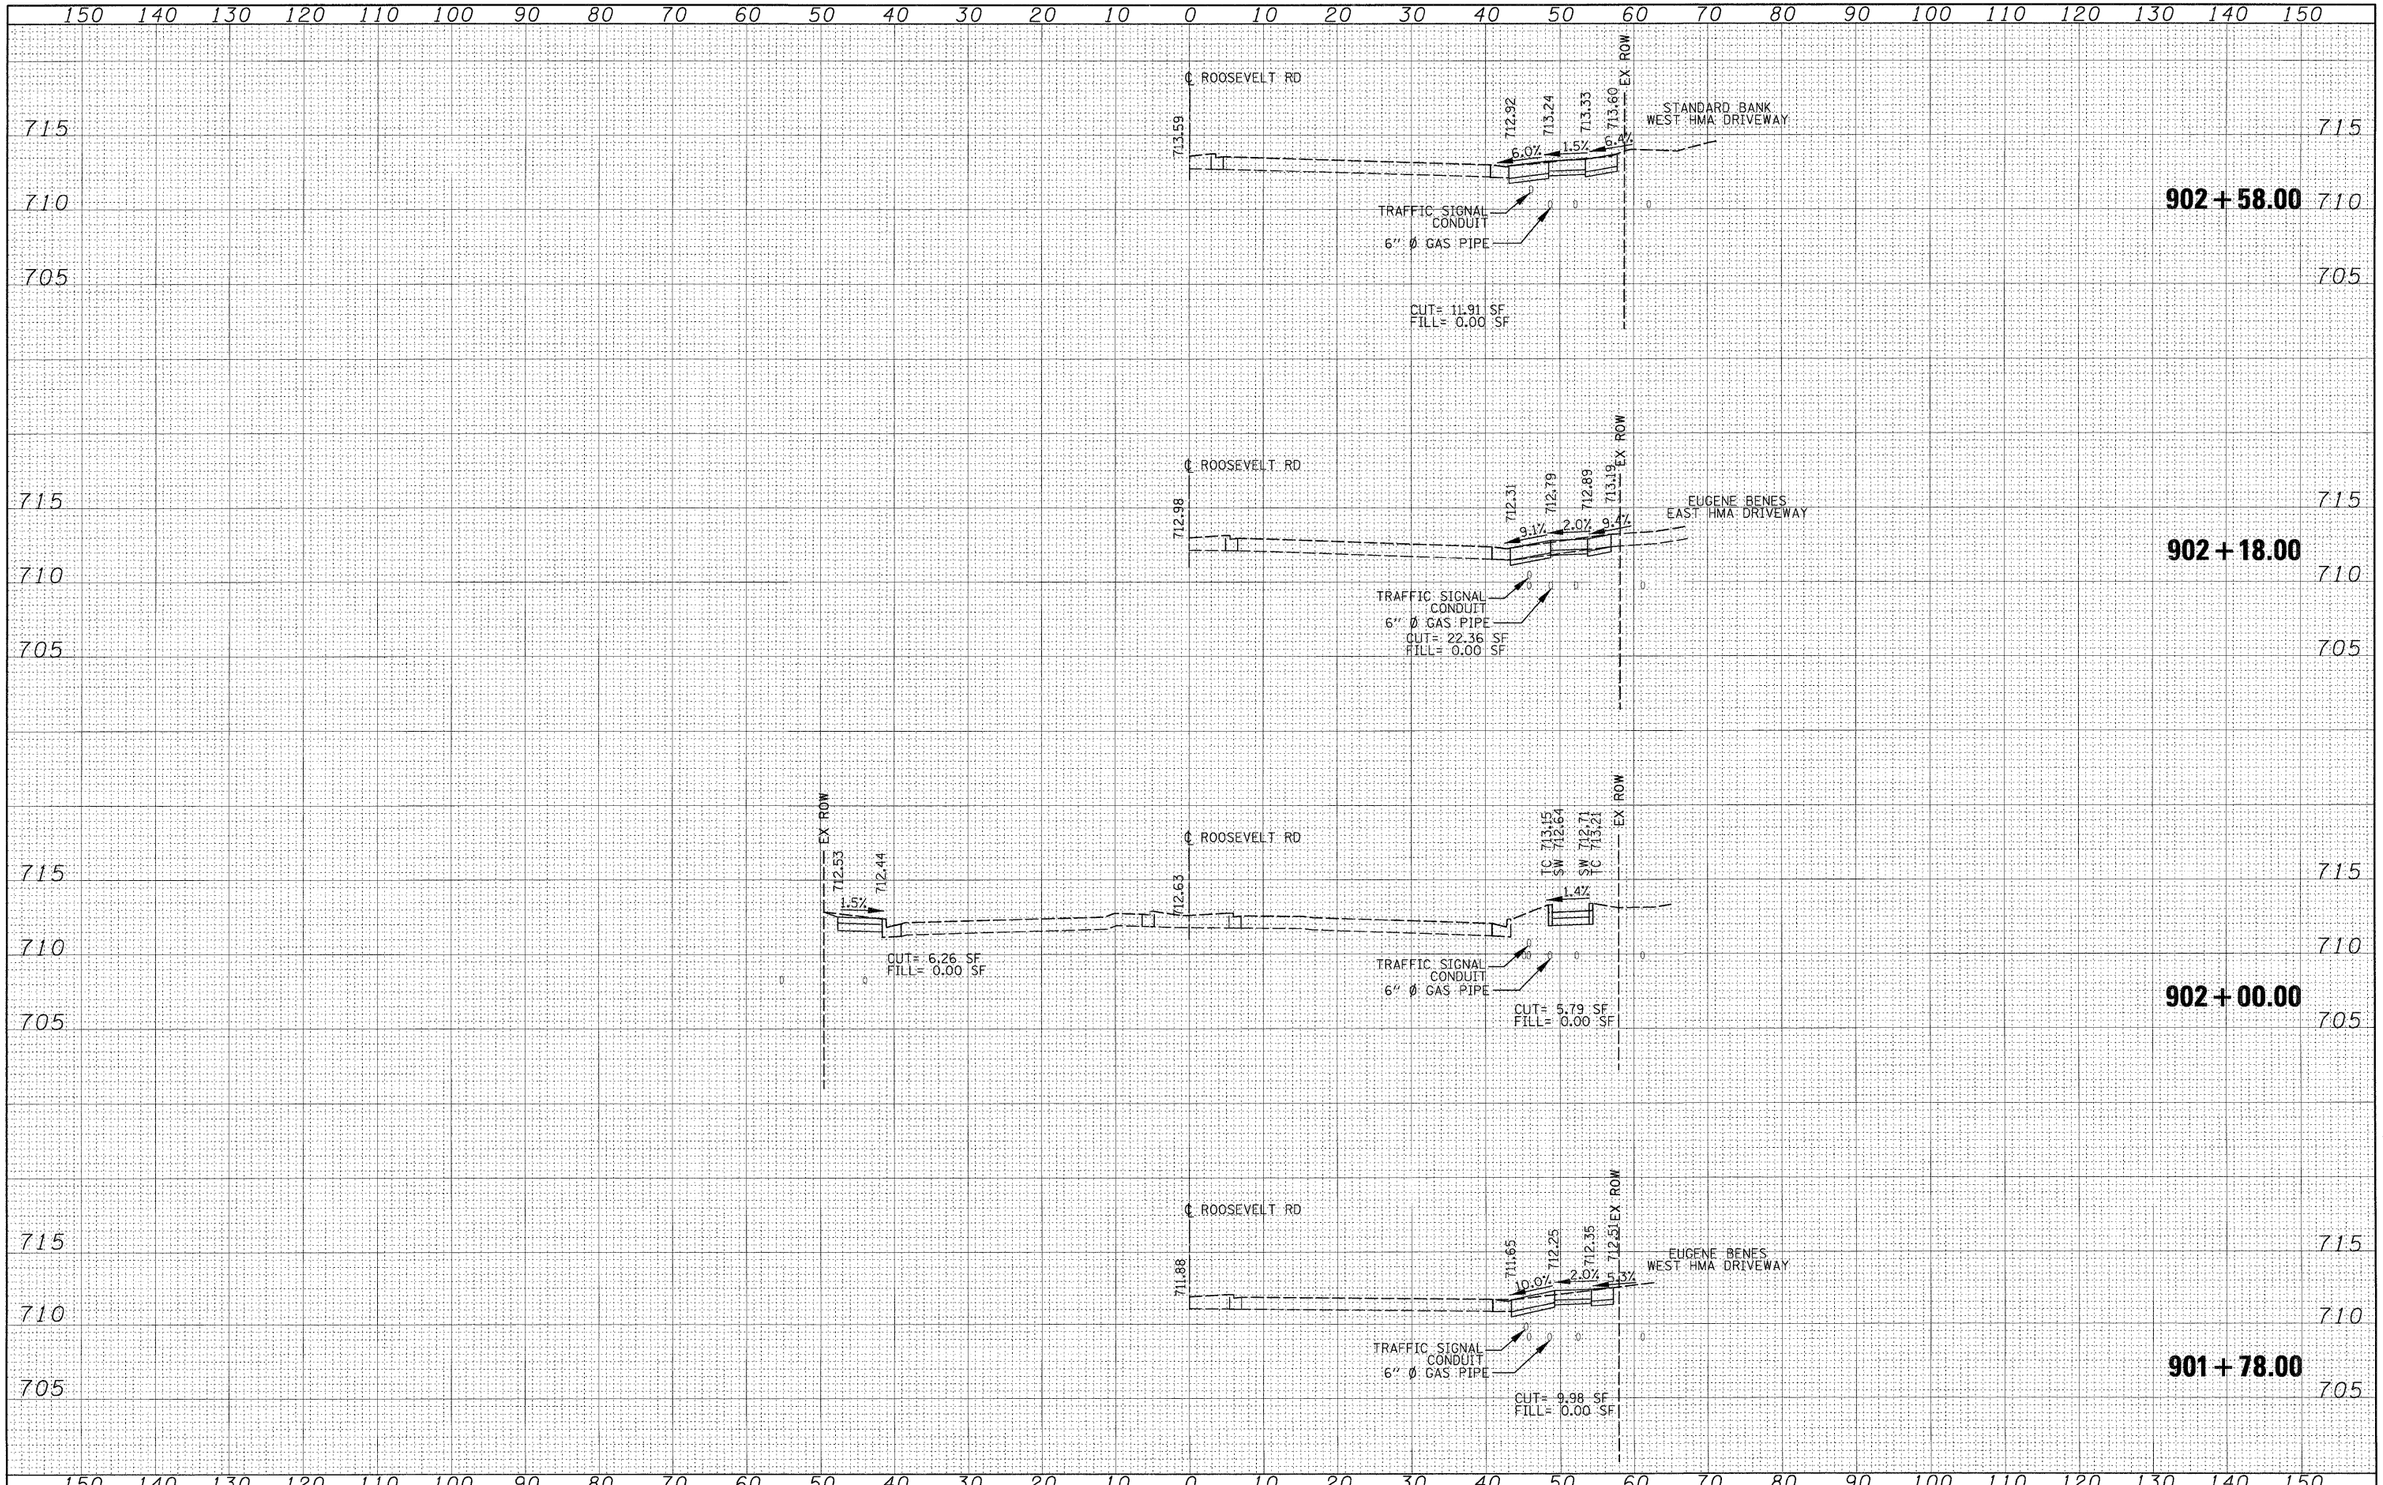

FILE NAME = 0163197-sht-xssht10.dgn	USER NAME = IDOT	DESIGNED - DA	REVISED - 10/24/2011	**STATE OF ILLINOIS DEPARTMENT OF TRANSPORTATION**	**CROSS SECTIONS**
		DRAWN - CC	REVISED -		
	PLOT SCALE = 10.0000 ' / IN.	CHECKED - DA/JJ	REVISED -		
	PLOT DATE = 10/25/2011	DATE - 06/08/2011	REVISED -		

SCALE: 1"=20' | SHEET NO. 10 OF 11 SHEETS | STA. 902+00.00 TO STA. 902+58.00

F.A.P RTE.	SECTION	COUNTY	TOTAL SHEETS	SHEET NO.
347	02-00077-00-SW	DUPAGE	73	72
		CONTRACT NO. 63197		
FED. ROAD DIST. NO.	ILLINOIS	FED. AID PROJECT		