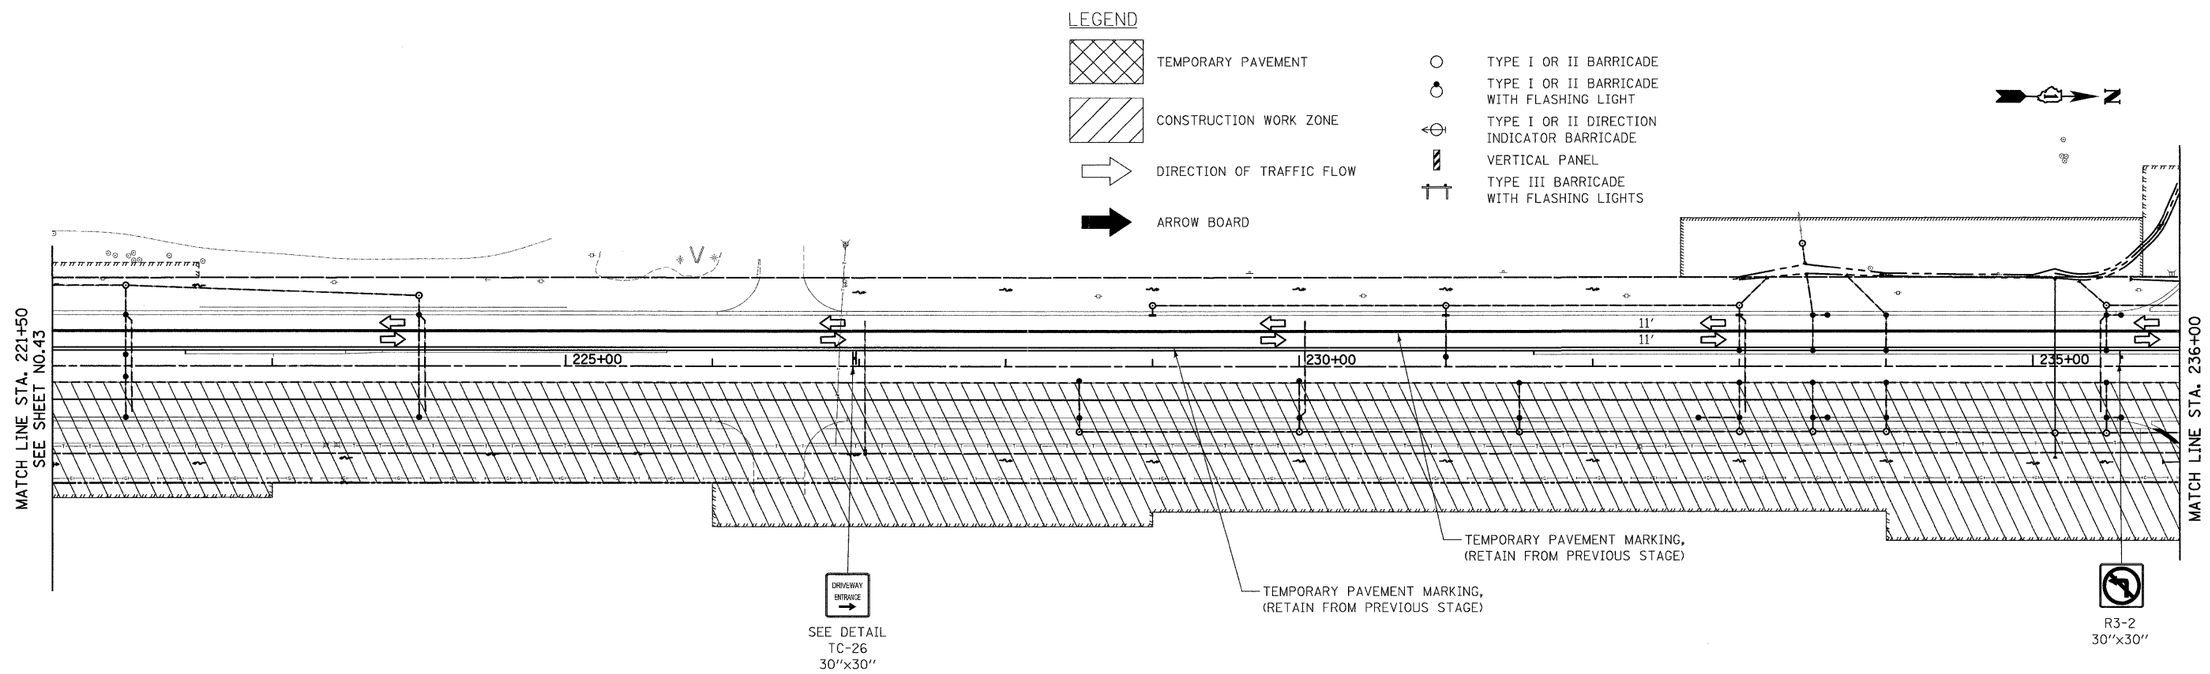

ILLINOIS ROUTE 31

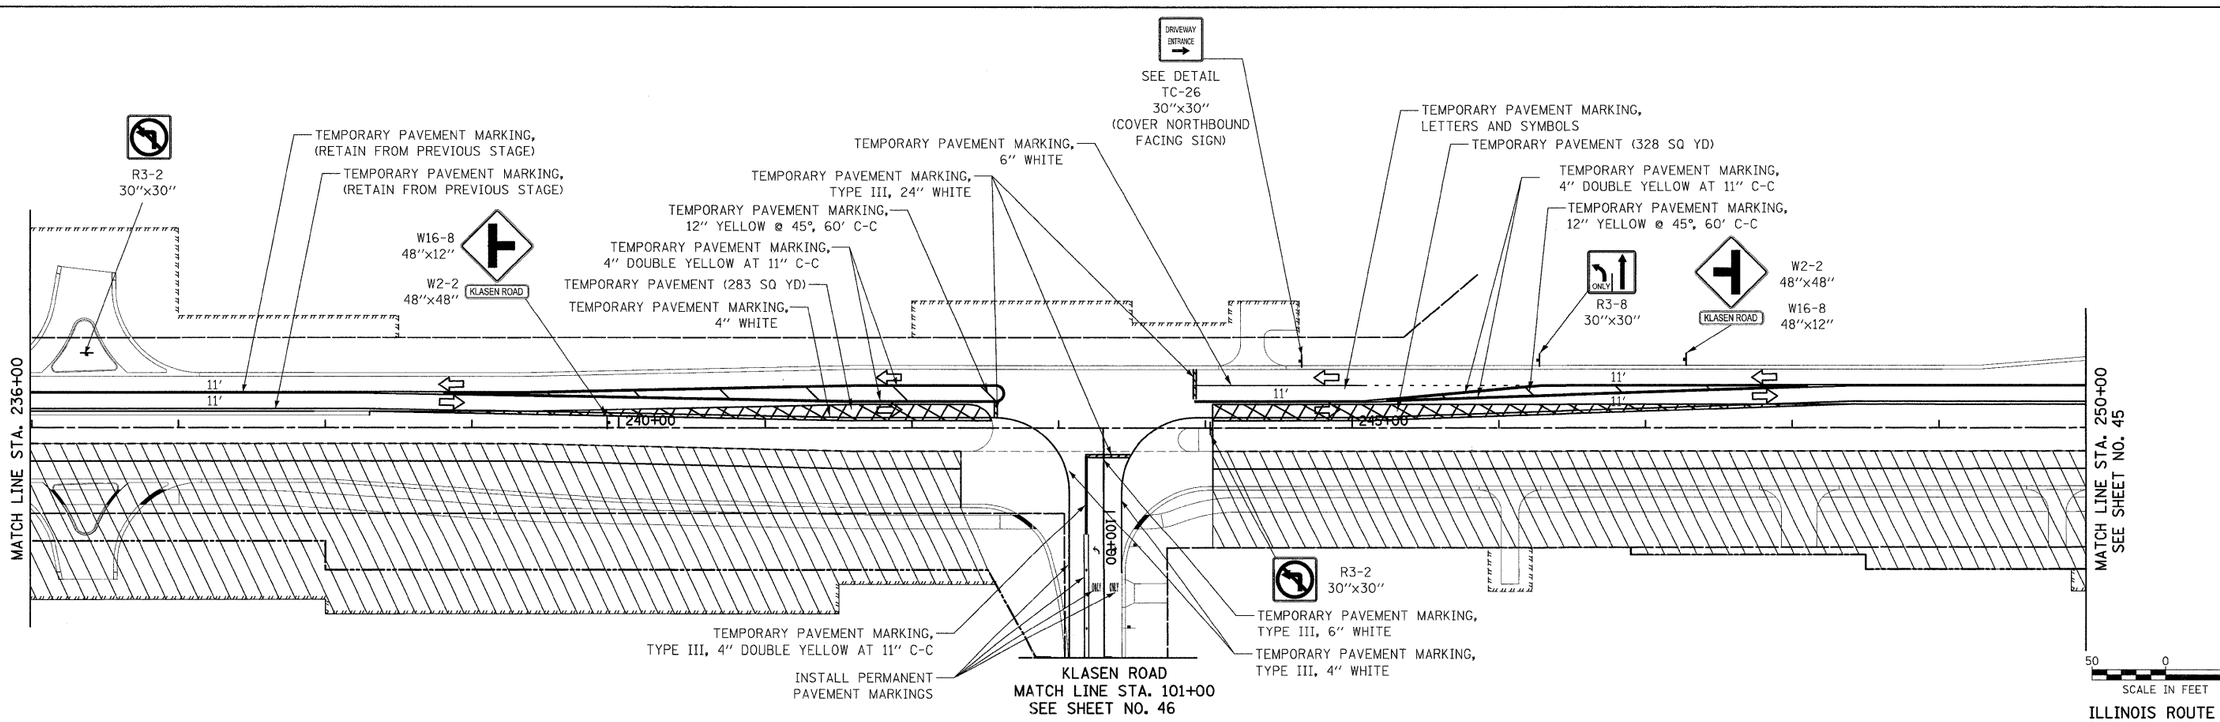

ILLINOIS ROUTE 31

FILE NAME = Y:\2278 Virginia Klasen\cad\sheet\06-MOT\2278_MOT_2B_02.dgn	USER NAME = kwh_str	DESIGNED - KWH	REVISED -	STATE OF ILLINOIS DEPARTMENT OF TRANSPORTATION	MAINTENANCE OF TRAFFIC – STAGE 2B			F.A.U. RTE.	SECTION	COUNTY	TOTAL SHEETS	SHEET NO.
		DRAWN - DTE	REVISED -					3887	96-00209-01-PV	McHENRY	271	44
	PLOT SCALE = 50.0000 ' / in.	CHECKED - GAB	REVISED -							CONTRACT NO. 63553		
	PLOT DATE = 12/9/2011	DATE - 10/24/11	REVISED -		SCALE: 1" = 50'	SHEET NO. 21 OF 31 SHEETS	STA. 221+50 TO STA. 250+00	FED. ROAD DIST. NO. 1	ILLINOIS	FED. AID PROJECT HPP-4064(003)		