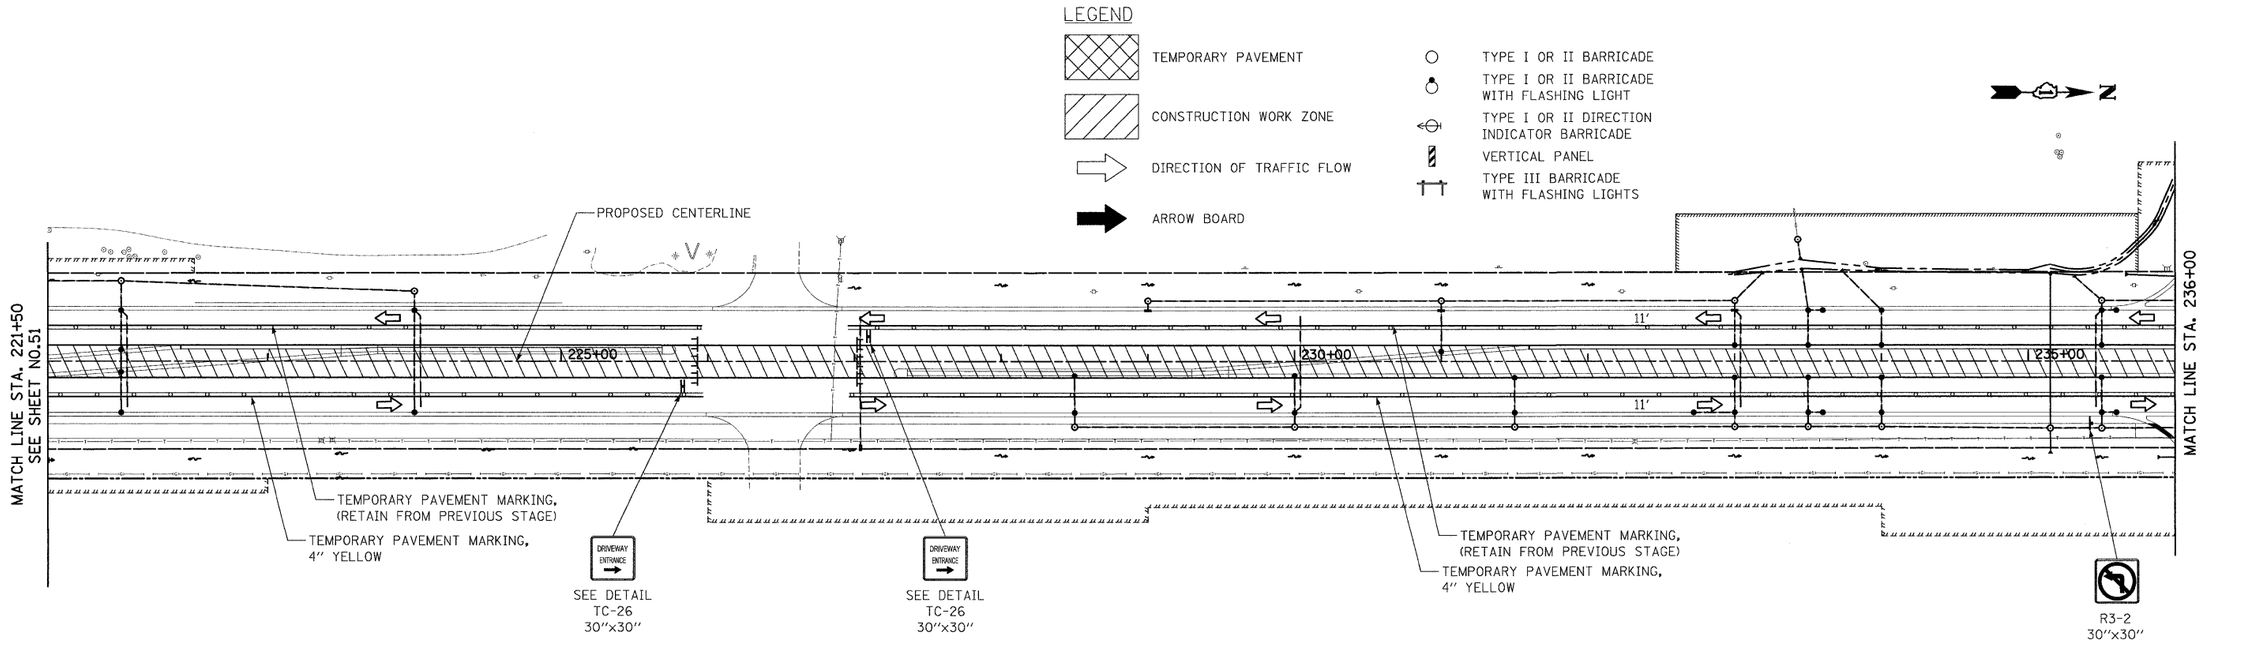

ILLINOIS ROUTE 31

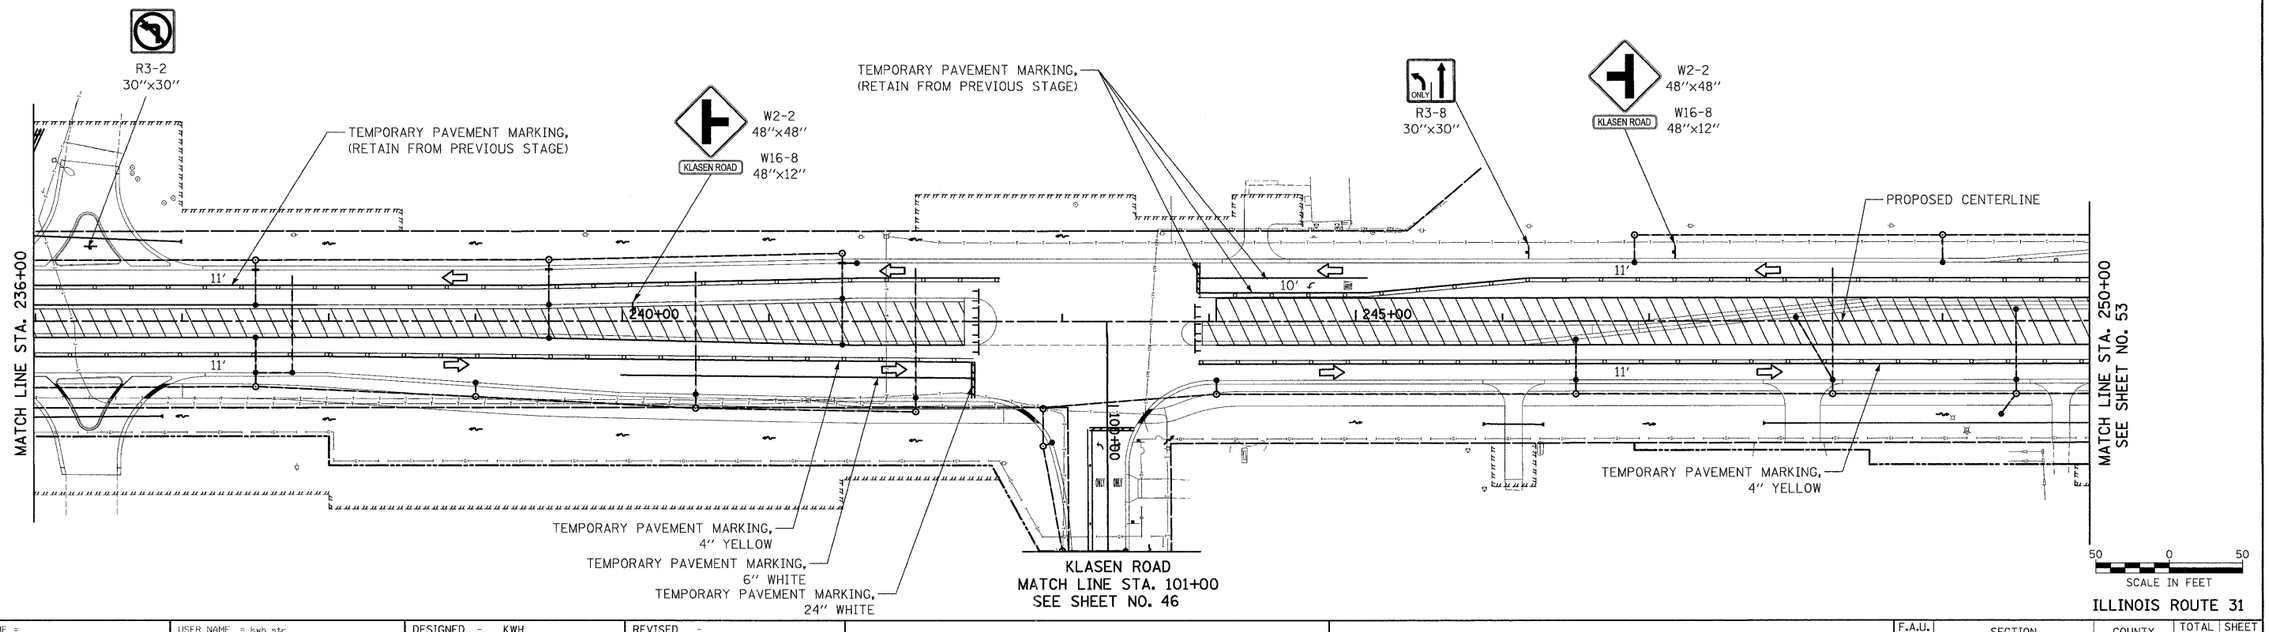

ILLINOIS ROUTE 31

FILE NAME = Y:\2278 Virginia Klasen\cad\sheet\06-MOT\2278_MOT_3_02.dgn	USER NAME = kwh_str	DESIGNED - KWH	REVISED -
	PLOT SCALE = 50.0000 ' / in.	DRAWN - DTE	REVISED -
	PLOT DATE = 12/9/2011	CHECKED - GAB	REVISED -
		DATE - 10/24/11	REVISED -

STATE OF ILLINOIS
DEPARTMENT OF TRANSPORTATION

MAINTENANCE OF TRAFFIC – STAGE 3

SCALE: 1" = 50' | SHEET NO. 29 OF 31 SHEETS | STA. 221+50 TO STA. 250+00

F.A.U. RTE.	SECTION	COUNTY	TOTAL SHEETS	SHEET NO.
3887	96-00209-01-PV	McHENRY	271	52
		CONTRACT NO. 63553		
FED. ROAD DIST. NO. 1	ILLINOIS	FED. AID PROJECT HPP-4064(003)		