LEGEND

A	ROAD CLOSED AHEAD	W20-3 36"x36"	K	DETOUR	M4-10L 48"x18"
B	DETOUR AHEAD	W20-2 36"x36"	L	DETOUR	M4-10R 48"x18"
C	ROAD CLOSED 500 FT	W20-3 36"x36"	M	WEST	M3-2 24"x12"
D	KLASEN RD	W16-8 33"x12"	N	EAST	M3-2 24"x12"
E	ROAD CLOSED	R11-2 48"x30"	O	DETOUR	M4-8 24"x12"
F	ROAD CLOSED TO THRU TRAFFIC	R11-4 60"x30"	P		M6-1L 21"x15"
G	TRINITY DRIVE	SPECIAL 30"x24"	Q		M6-1R 21"x15"
H	KLASEN ROAD	SPECIAL 30"x24"	R		M6-3 21"x15"
I	KLASEN ROAD CLOSED NO ACCESS TO ILLINOIS ROUTE 31	R11-3 60"x30"	S		M5-1L 21"x15"
J	TRINITY DRIVE CLOSED NO ACCESS TO ILLINOIS ROUTE 31	R11-3 60"x30"	T		M5-1R 21"x15"
			U	END DETOUR	M4-8a 24"x18"
			V	TRINITY DR	W16-8 33"x12"
			W	VIRGINIA ROAD	SPECIAL 30"x24"
			X		R3-2 30"x30"

DETOUR ROUTE

PRINCIPAL ROADWAY

SECONDARY ROADWAY

SIGN

TYPE III BARRICADE

KLASEN ROAD DETOUR

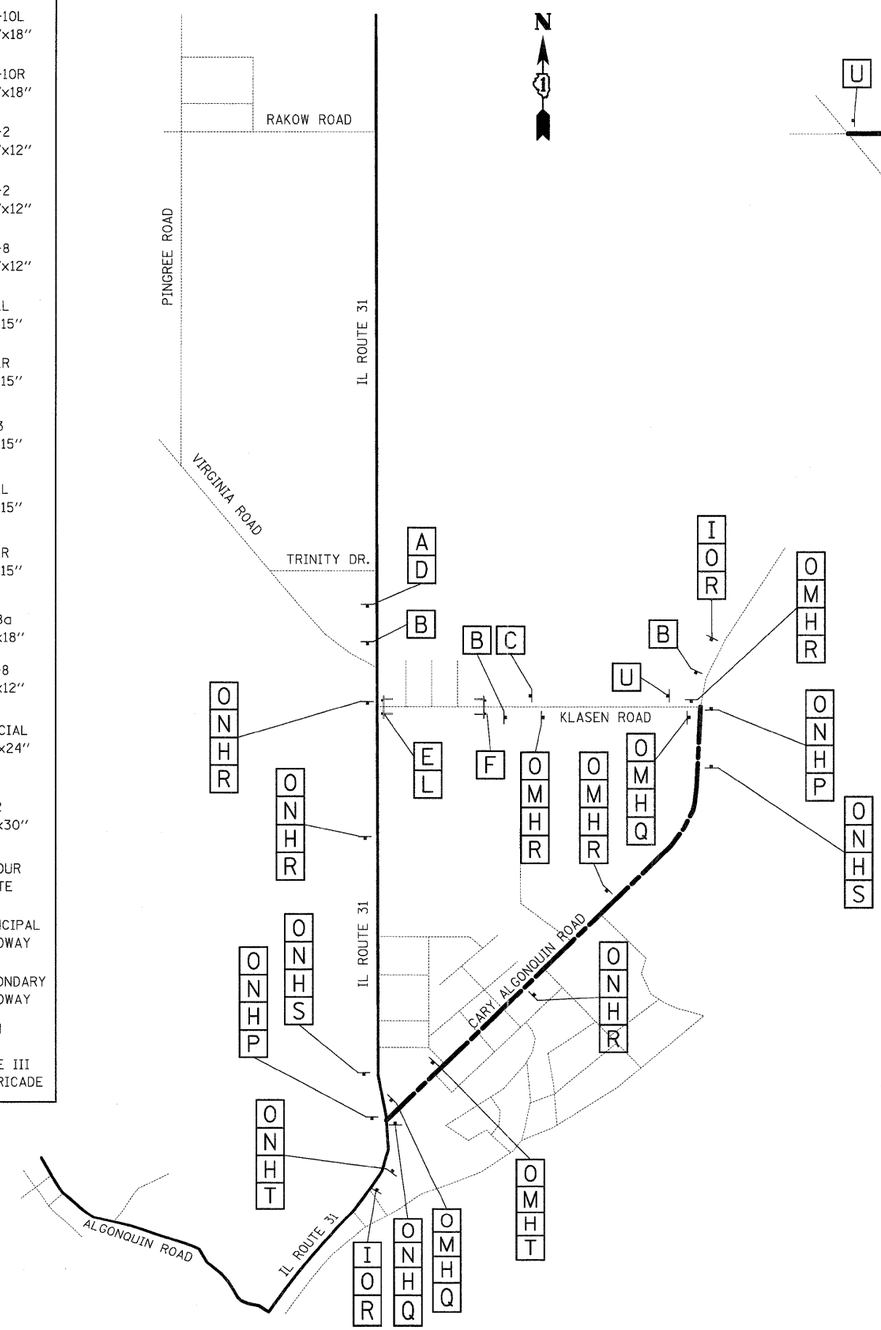

VIRGINIA ROAD & TRINITY DRIVE DETOUR

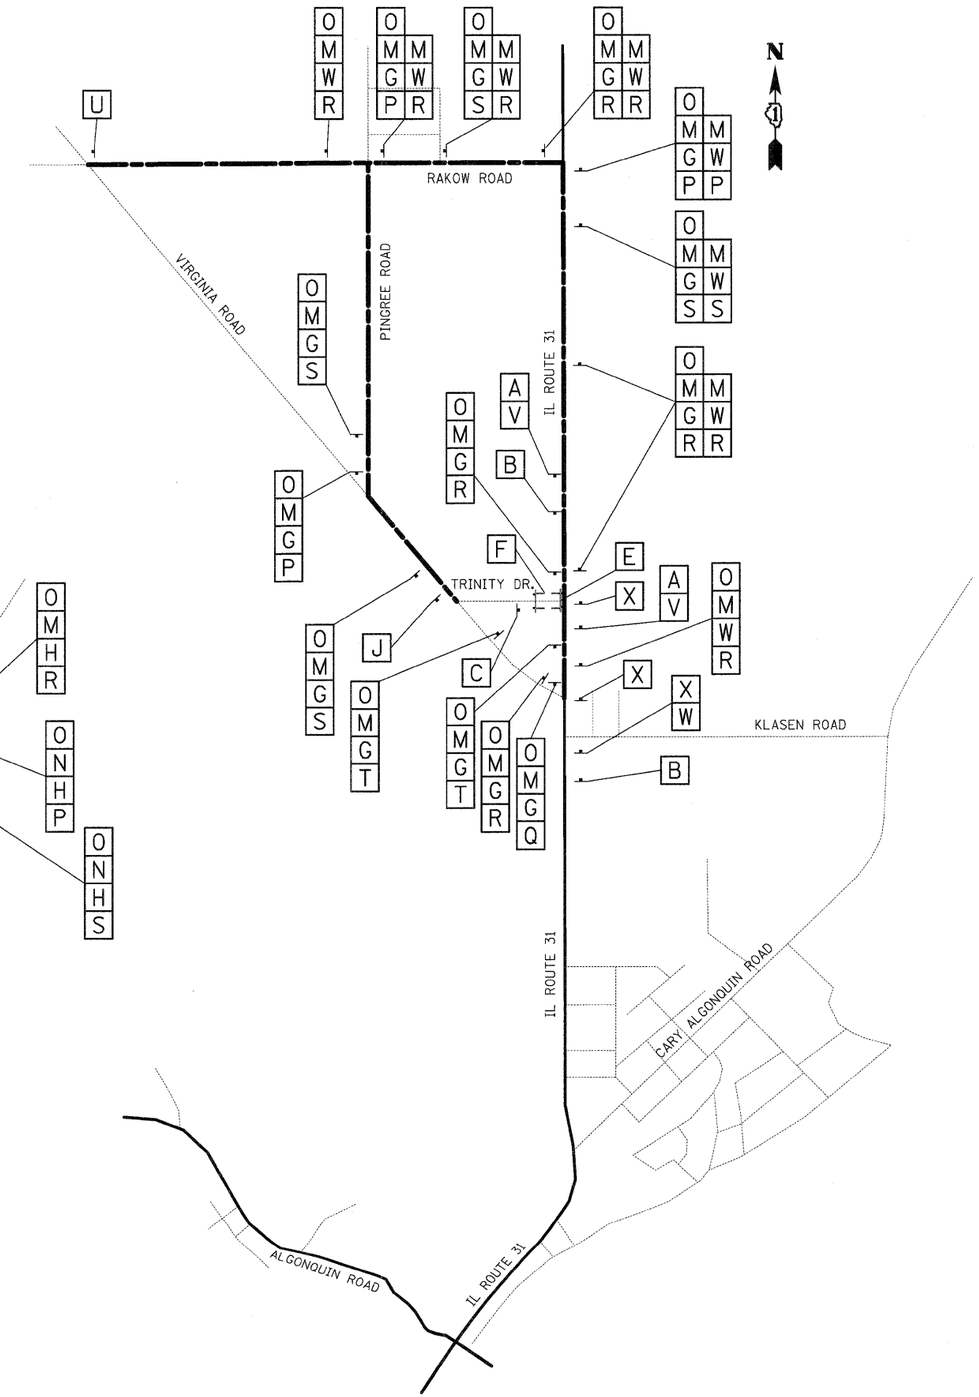

NOTES:

1. THE WORK SHOWN ON THIS SHEET SHALL BE PAID FOR AS 1 EACH FOR "TRAFFIC CONTROL AND PROTECTION FOR DETOUR ROUTE".
2. KLASEN ROAD SHALL BE CLOSED FOR STAGE 2A, TRINITY DRIVE SHALL BE CLOSED FOR STAGE 1B.
3. NO LEFT TURNS WILL BE ALLOWED ONTO VIRGINIA ROAD OR TRINITY DRIVE FOR THE ENTIRETY OF THE PROJECT.

FILE NAME = Y:\2278 Virginia Klasen\cad\sheet\06-MOT\2278-MOT_Detour.dgn	USER NAME = dte	DESIGNED - DTE	REVISED -
		DRAWN - DTE	REVISED -
	PLOT SCALE = 520.0000 ' / in.	CHECKED - GAB	REVISED -
	PLOT DATE = 10/24/2011	DATE - 10/24/11	REVISED -

STATE OF ILLINOIS
DEPARTMENT OF TRANSPORTATION

MAINTENANCE OF TRAFFIC – DETOUR
KLASEN ROAD & TRINITY DRIVE

SCALE: N.T.S. | SHEET NO. 31 OF 31 SHEETS | STA. | TO STA.

F.A.U RTE.	SECTION	COUNTY	TOTAL SHEETS	SHEET NO.
3887	96-00209-01-PV	McHENRY	271	54

CONTRACT NO. 63553

FED. ROAD DIST. NO. | ILLINOIS | FED. AID PROJECT HPP-4064(003)