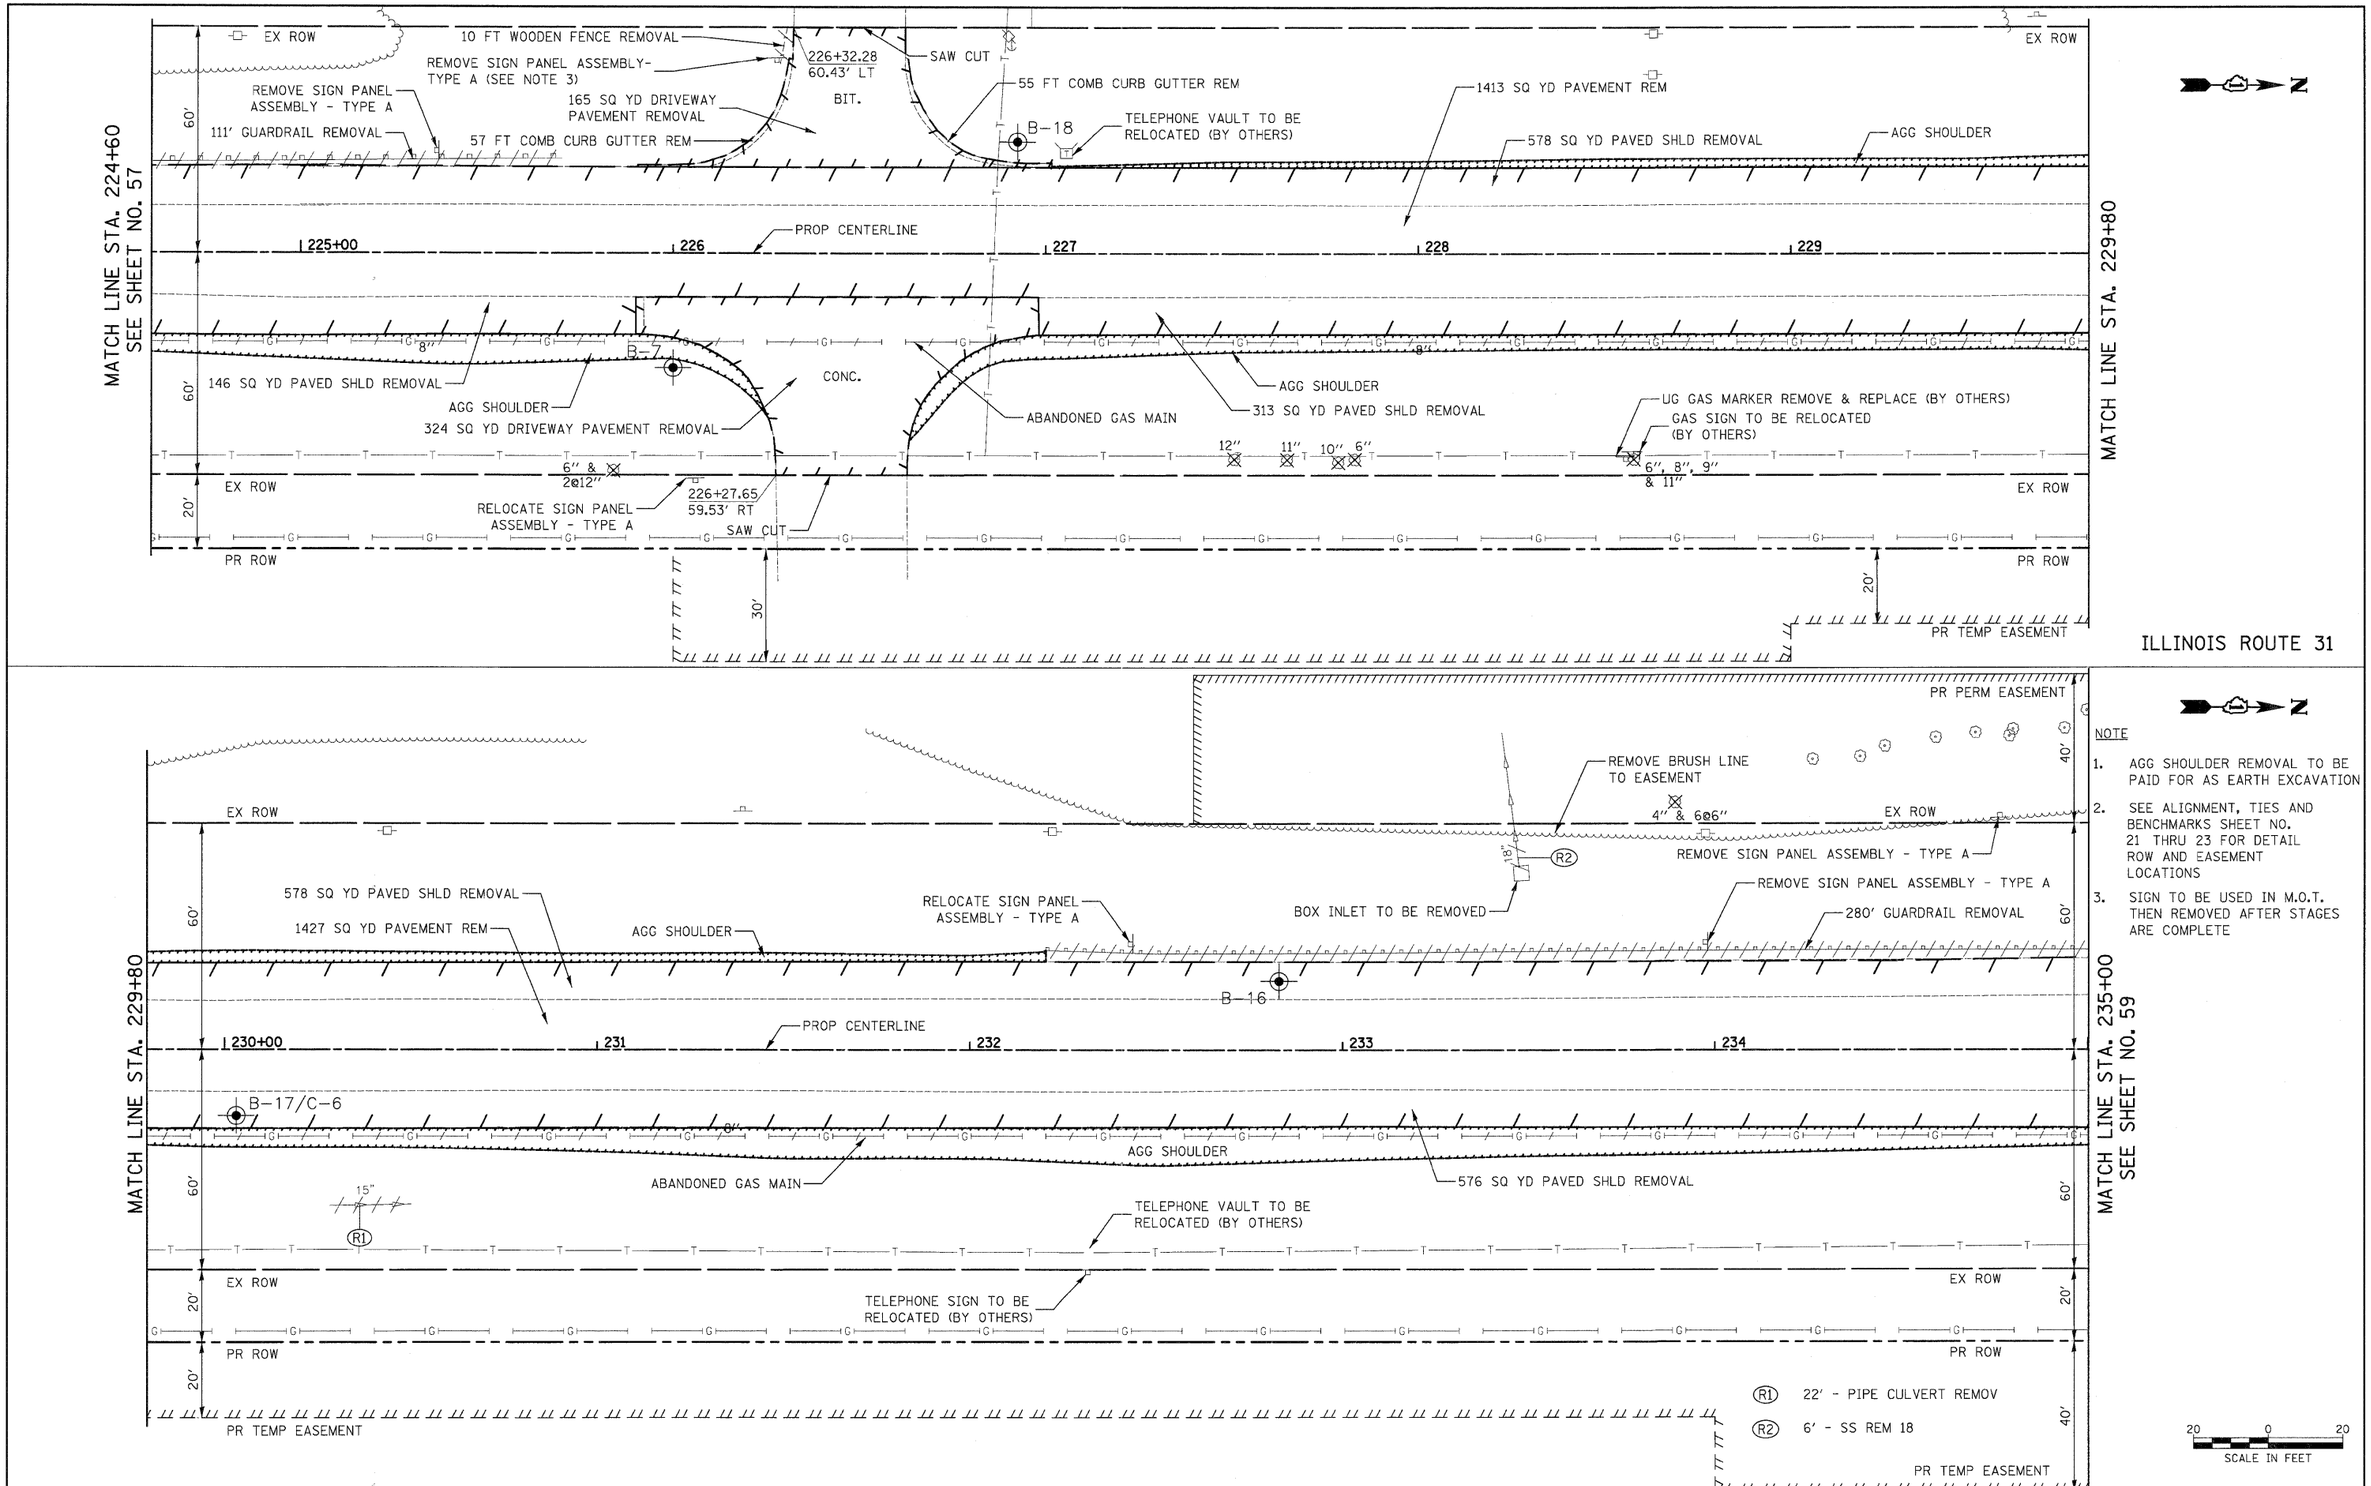

NOTE

1. AGG SHOULDER REMOVAL TO BE PAID FOR AS EARTH EXCAVATION
2. SEE ALIGNMENT, TIES AND BENCHMARKS SHEET NO. 21 THRU 23 FOR DETAIL ROW AND EASEMENT LOCATIONS
3. SIGN TO BE USED IN M.O.T. THEN REMOVED AFTER STAGES ARE COMPLETE

PLAN: SURVEYED / PLOTTED / ALIGNMENT CHECKED / RT. OF WAY CHECKED / CADD FILE NAME / NOTE BOOK NO. / BY / DATE

PROFILE: SURVEYED / PLOTTED / GRADES CHECKED / B.M. NOTED / STRUCTURE NOTATNS CHKD / NOTE BOOK NO. / BY / DATE

FILE NAME = Y:\2278 Virginia Klasen\cad\sheet\07-Removals\2278_REM_04.dgn	USER NAME = dte	DESIGNED - KWH	REVISED -	STATE OF ILLINOIS DEPARTMENT OF TRANSPORTATION	REMOVAL PLAN	F.A.U. RTE. 3887	SECTION 96-00209-01-PV	COUNTY McHENRY	TOTAL SHEETS 271 / SHEET NO. 58
	PLOT SCALE = 20.0000 ' / in.	DRAWN - DTE	REVISED -					CONTRACT NO. 63553	
	PLOT DATE = 10/24/2011	CHECKED - GAB	REVISED -		SCALE: 1" = 20' / SHEET NO. 4 OF 14 SHEETS / STA. 224+60 TO STA. 235+00	FED. ROAD DIST. NO. 1	ILLINOIS	FED. AID PROJECT HPP-4064(003)	
		DATE - 10/24/11	REVISED -						