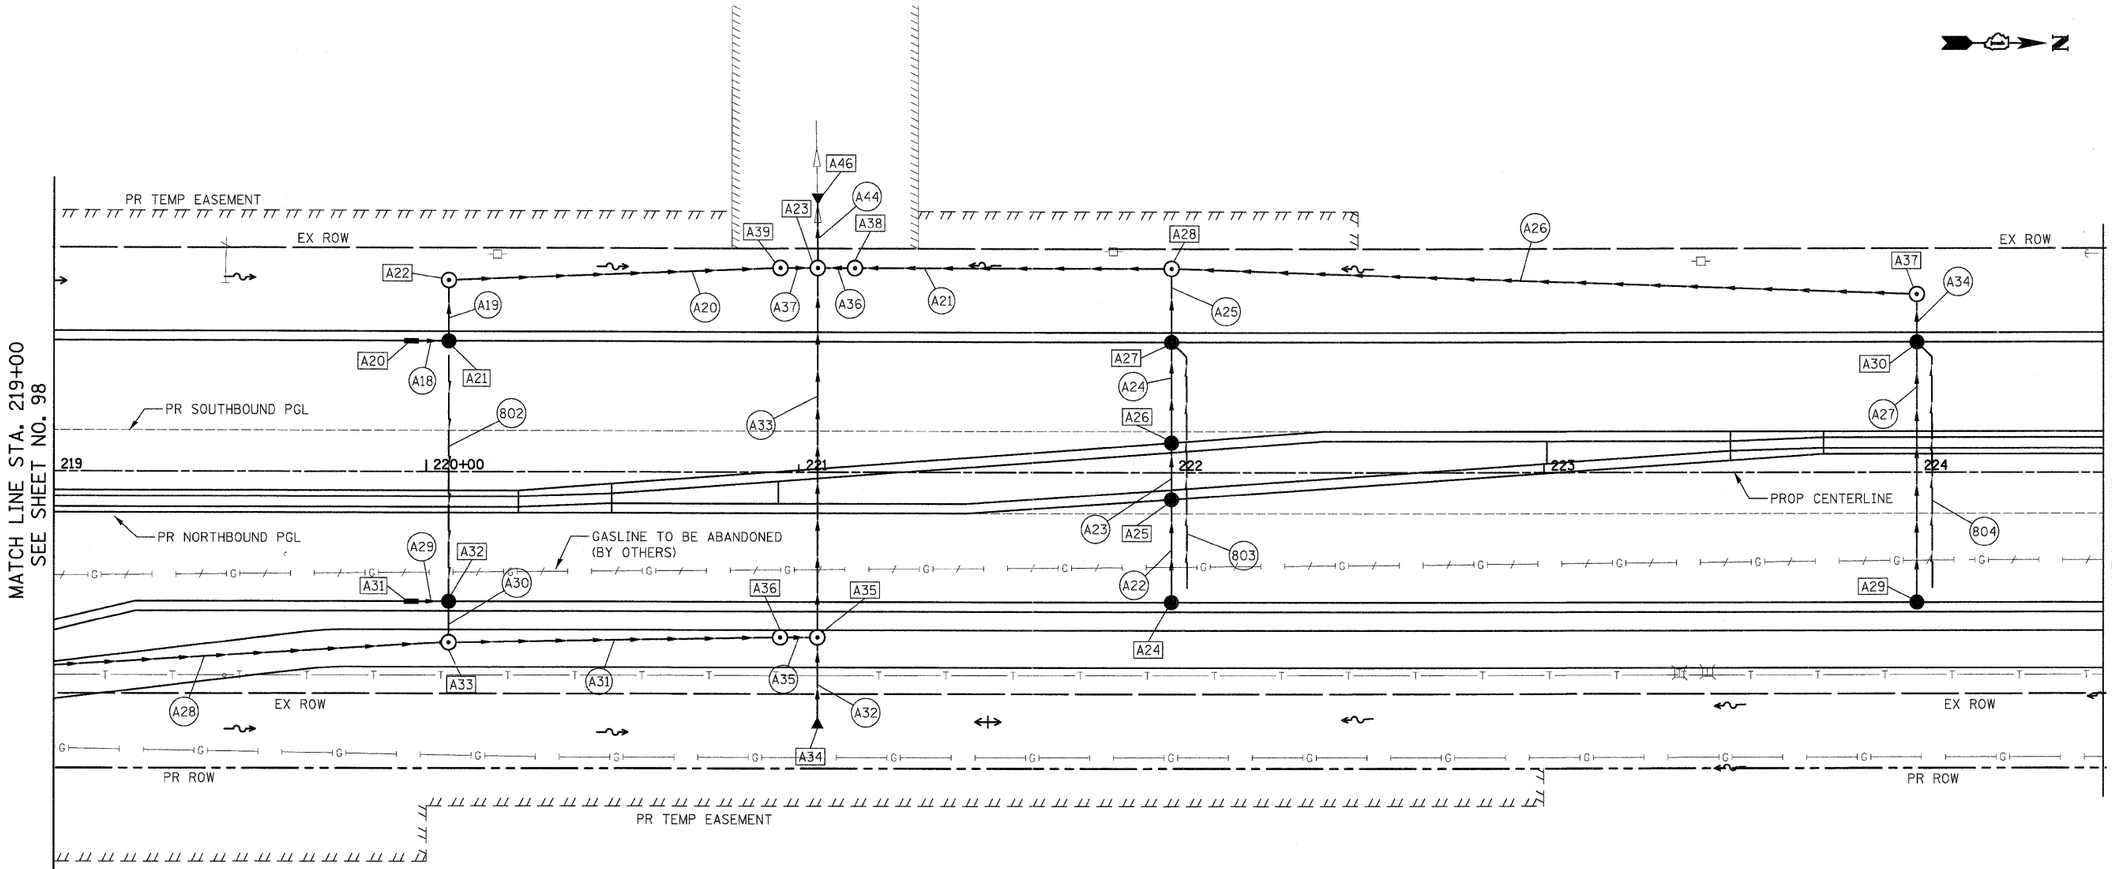

NOTES:
1. SEE SHEET NO. 116 FOR DRAINAGE CALLOFFS

ILLINOIS ROUTE 31

HORIZ.: 20 0 20
VERT.: 5 0 5
SCALE IN FEET

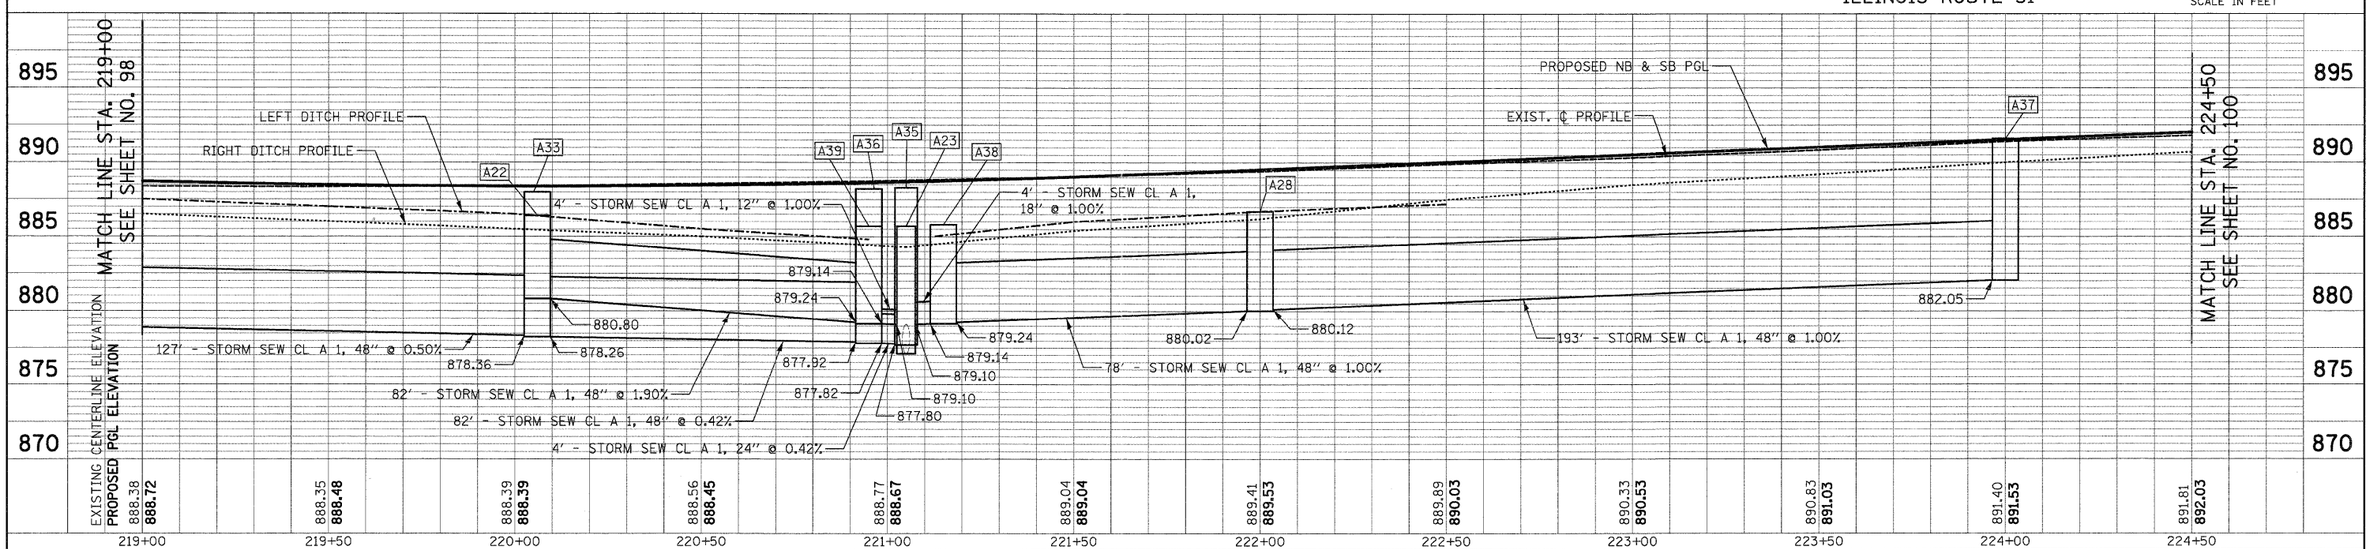

FILE NAME = Y:\2278 Virginia Klasen\cad\sheet\11-DrainageAndUtilities\2278_D&U_03.dgn	USER NAME = dte	DESIGNED - KWH	REVISED -	STATE OF ILLINOIS DEPARTMENT OF TRANSPORTATION	DRAINAGE AND UTILITY PLAN
	PLOT SCALE = 20.0000 ' / in.	DRAWN - DTE	REVISED -		
	PLOT DATE = 10/24/2011	CHECKED - GAB	REVISED -		
		DATE - 10/24/11	REVISED -		SCALE: 1" = 20' SHEET NO. 3 OF 23 SHEETS STA. 219+00 TO STA. 224+50

F.A.U. RTE.	SECTION	COUNTY	TOTAL SHEETS	SHEET NO.
3887	96-00209-01-PV	McHENRY	271	99
		CONTRACT NO. 63553		
FED. ROAD DIST. NO. 1	ILLINOIS	FED. AID PROJECT HPP-4064(003)		

PLAN: SURVEYED / PLOTTED / ALIGNMENT CHECKED / RT. OF WAY CHECKED / CADD FILE NAME / NOTE BOOK NO. / BY / DATE

PROFILE: SURVEYED / PLOTTED / GRADES CHECKED / B.M. NOTED / STRUCTURE NOTAT'NS CH'KD / NOTE BOOK NO. / BY / DATE