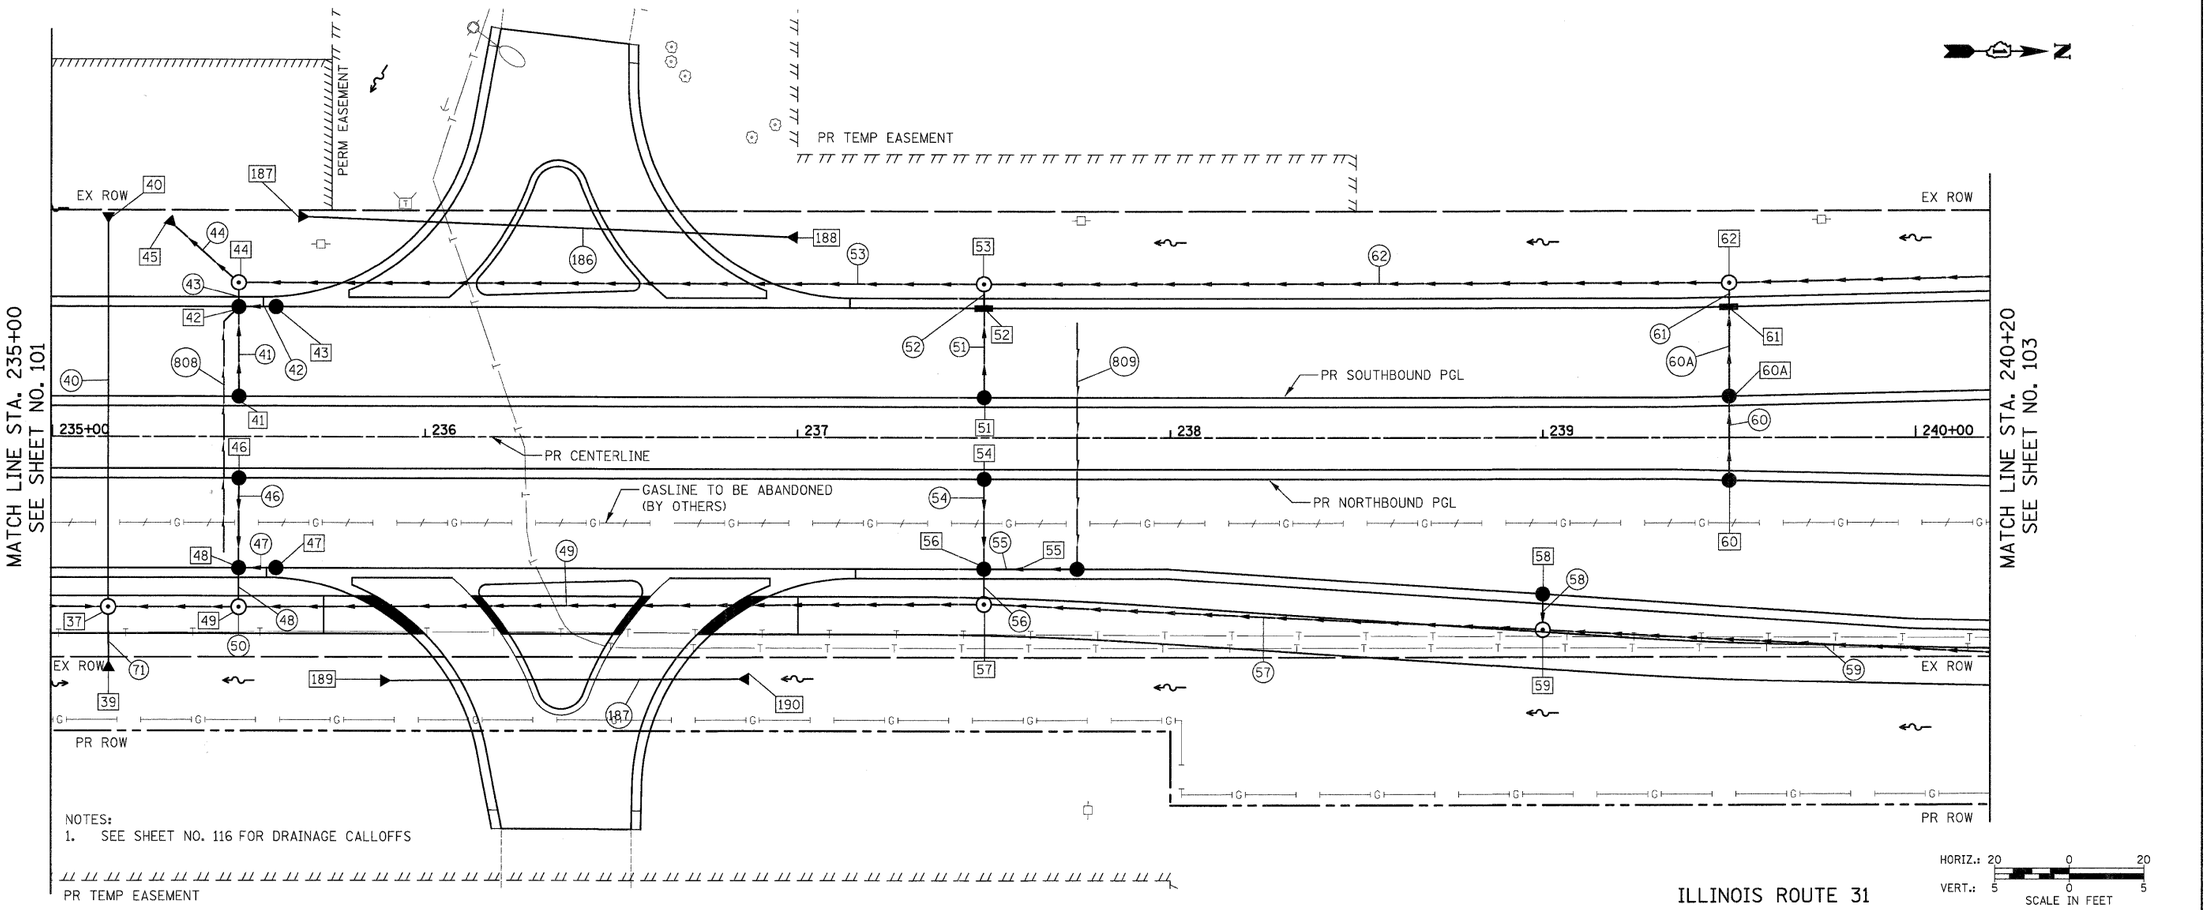

NOTES:
1. SEE SHEET NO. 116 FOR DRAINAGE CALLOFFS

ILLINOIS ROUTE 31

HORIZ.: 20 0 20
VERT.: 5 0 5
SCALE IN FEET

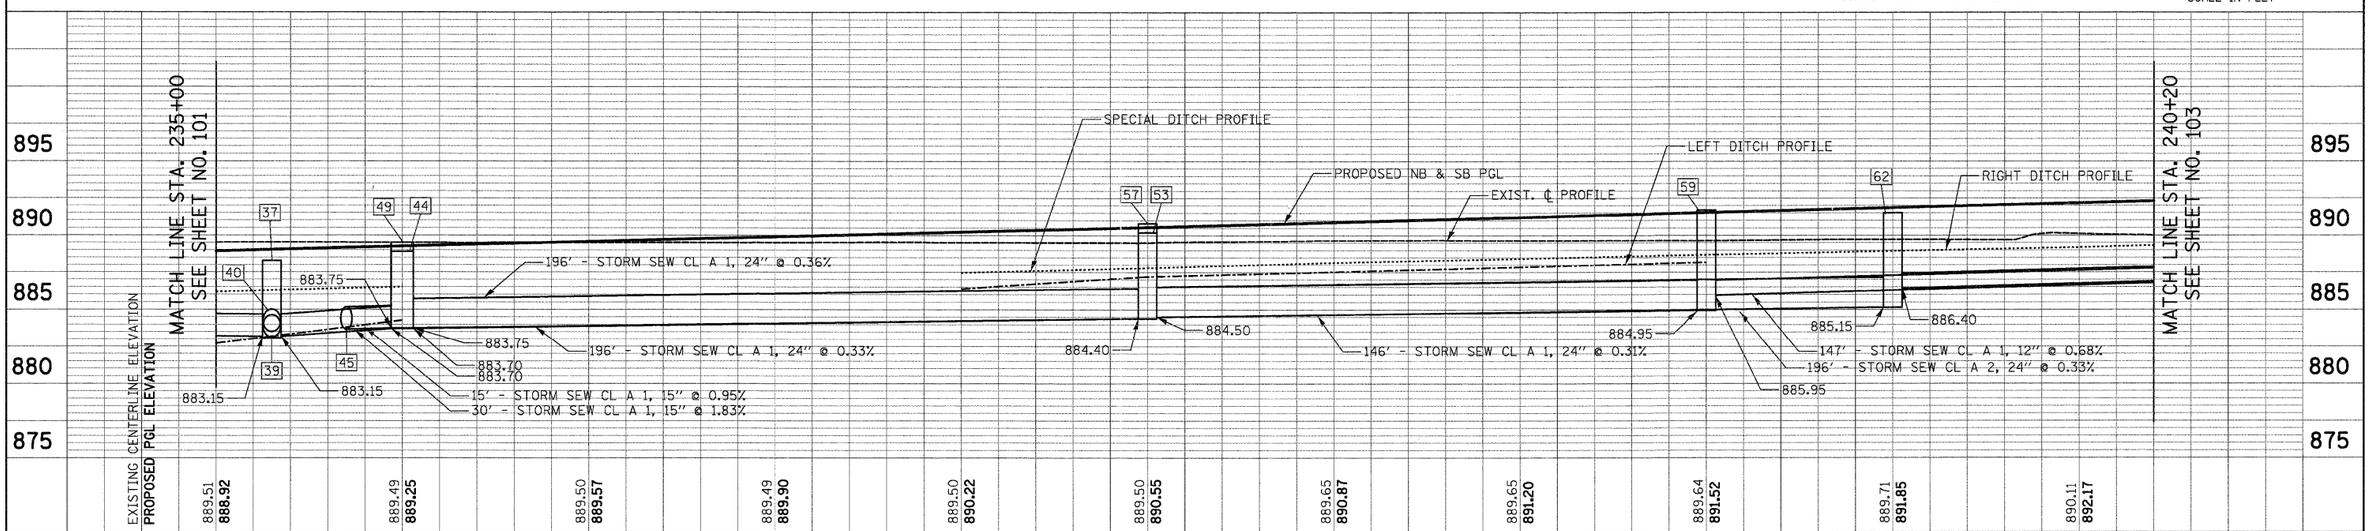

FILE NAME = Y:\2278 Virginia Klasen\cad\sheet\II-DrainageAndUtilities\2278_D&U_06.dgn	USER NAME = dte	DESIGNED - KWH	REVISED -
	PLOT SCALE = 20.0000 ' / in.	DRAWN - DTE	REVISED -
	PLOT DATE = 10/24/2011	CHECKED - GAB	REVISED -
		DATE - 10/24/11	REVISED -

STATE OF ILLINOIS
DEPARTMENT OF TRANSPORTATION

DRAINAGE AND UTILITY PLAN

SCALE: 1" = 20' | SHEET NO. 6 OF 23 SHEETS | STA. 235+00 TO STA. 240+20

F.A.U. RTE.	SECTION	COUNTY	TOTAL SHEETS	SHEET NO.
3887	96-00209-01-PV	McHENRY	271	102

CONTRACT NO. 63553

FED. ROAD DIST. NO. 1 | ILLINOIS | FED. AID PROJECT HPP-4064(003)

PLAN: NOTE BOOK NO. ___ SURVEYED ___ PLOTTED ___ ALIGNMENT CHECKED ___ RT. OF WAY CHECKED ___ CADD FILE NAME ___ BY ___ DATE ___

PROFILE: NOTE BOOK NO. ___ SURVEYED ___ PLOTTED ___ GRADES CHECKED ___ B.M. NOTED ___ STRUCTURE NOTATIONS CHKD ___ BY ___ DATE ___