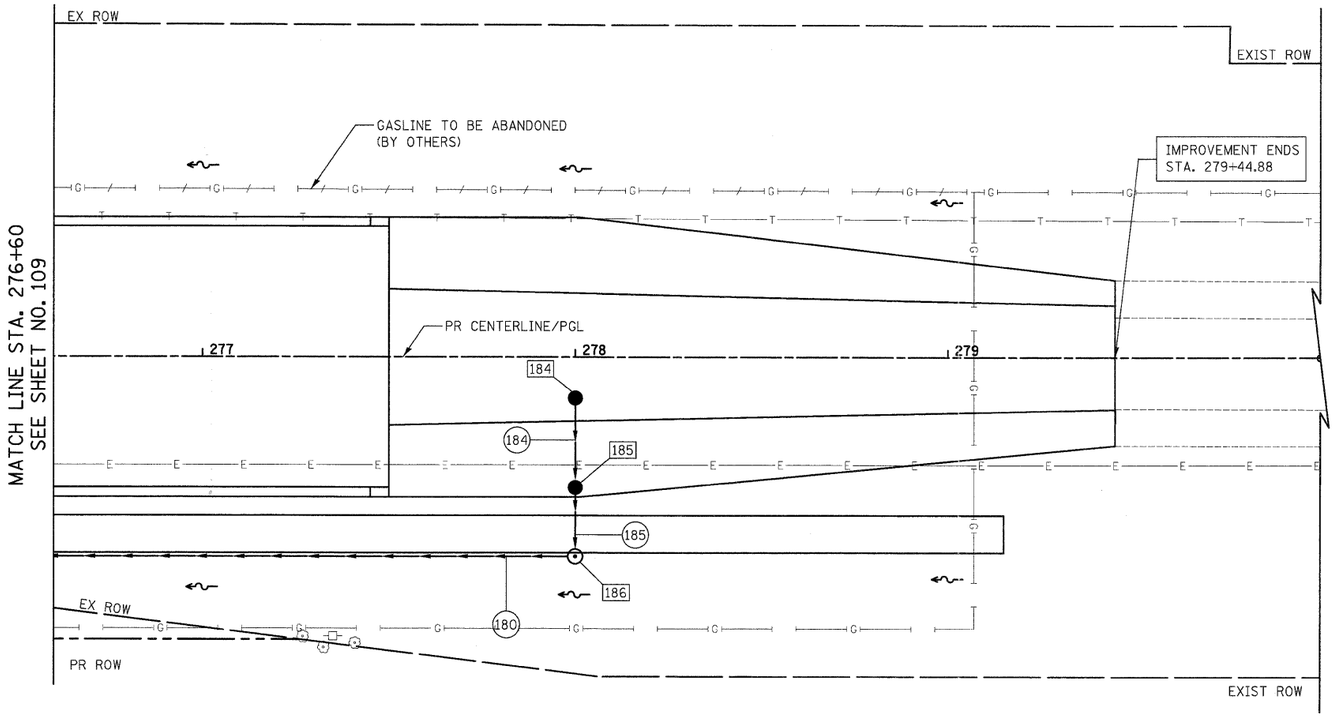

NOTES:
1. SEE SHEET NO. 119 FOR DRAINAGE CALLOFFS

ILLINOIS ROUTE 31

HORIZ.: 20 0 20
VERT.: 5 0 5
SCALE IN FEET

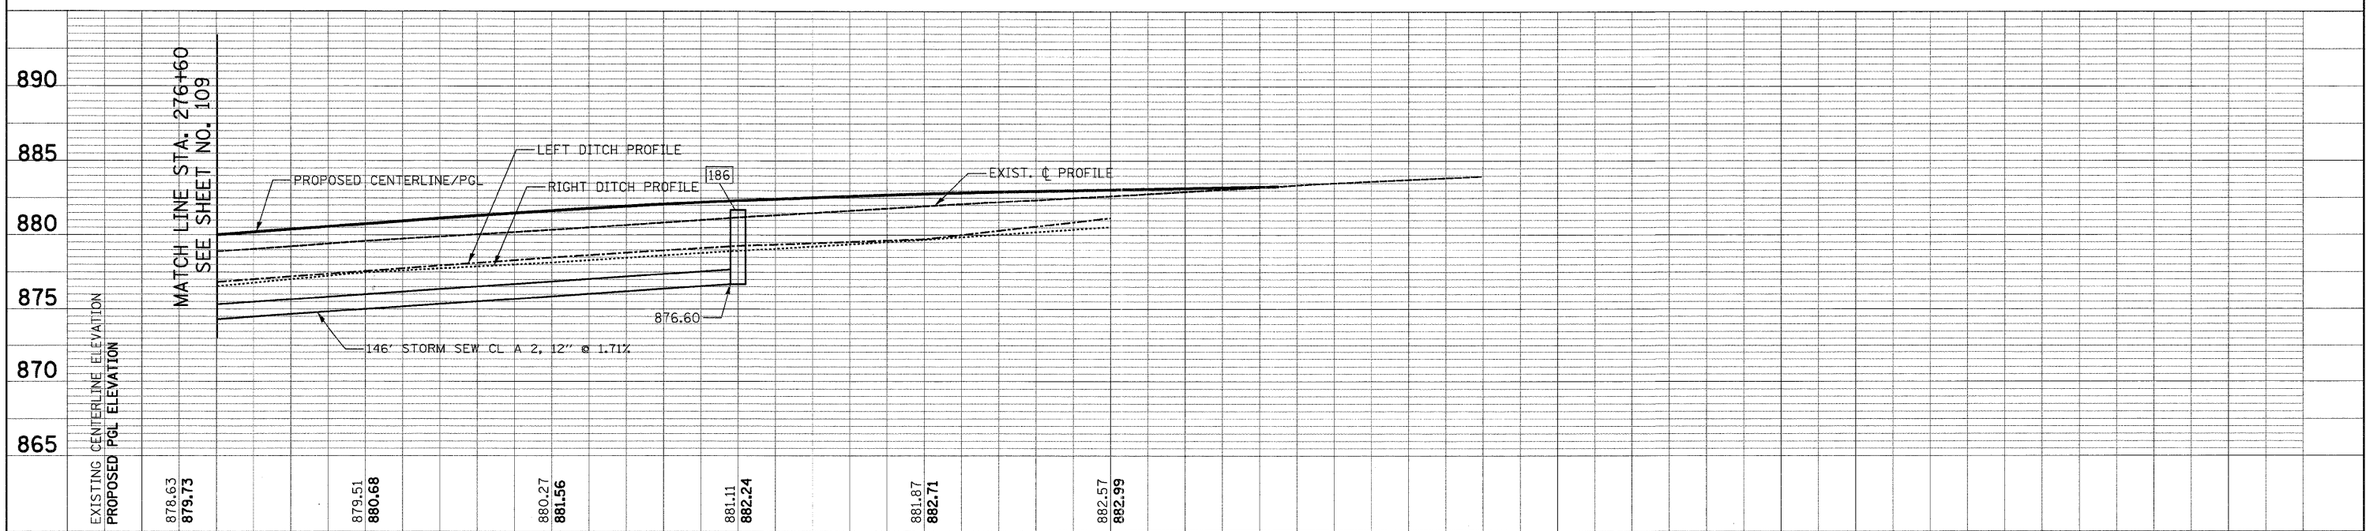

FILE NAME = Y:\2278 Virginia Klasen\cad\sheet\11-DrainageAndUtilities\2278_D&U_14.dgn	USER NAME = dte	DESIGNED - KWH	REVISED -	STATE OF ILLINOIS DEPARTMENT OF TRANSPORTATION	DRAINAGE AND UTILITY PLAN	F.A.U. RTE. 3887	SECTION 96-00209-01-PV	COUNTY McHENRY	TOTAL SHEETS 271 / SHEET NO. 110
	PLOT SCALE = 20.0000 ' / in.	DRAWN - DTE	REVISED -					CONTRACT NO. 63553	
	PLOT DATE = 10/24/2011	CHECKED - GAB	REVISED -		SCALE: 1" = 20' / SHEET NO. 14 OF 23 SHEETS / STA. 276+60 TO STA. 279+44.88	FED. ROAD DIST. NO. 1	ILLINOIS	FED. AID PROJECT HPP-4064(003)	
		DATE - 10/24/11	REVISED -						