SEEDING, CLASS 2A
TOPSOIL FURNISH AND PLACE, 4 INCH

SODDING, SALT TOLERANT
TOPSOIL FURNISH AND PLACE, 4 INCH

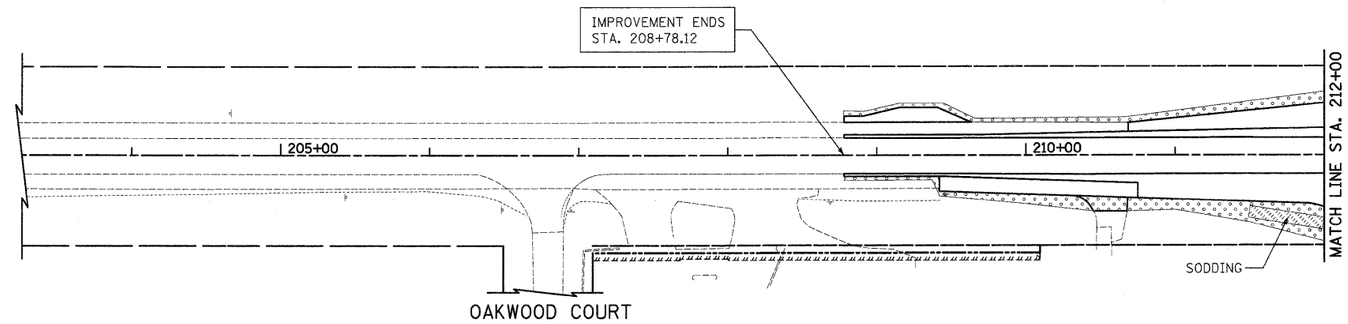


ILLINOIS ROUTE 31

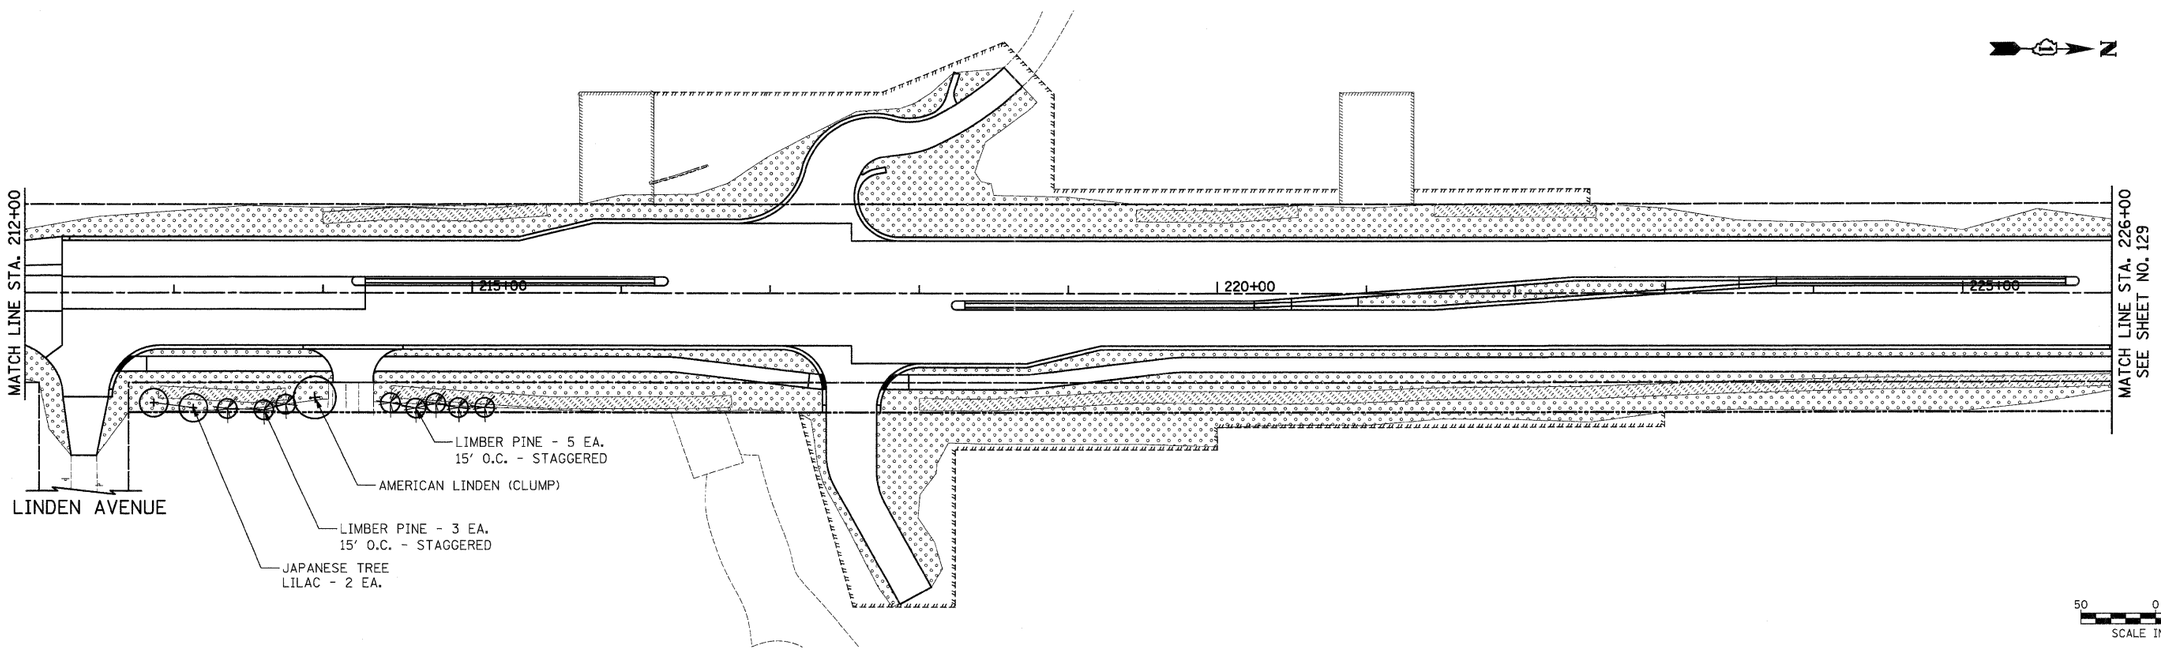


ILLINOIS ROUTE 31

| | | | | | | | | | | |
|---|---|---|---|---|---|---|---|---|---|---|
| FILE NAME = Y:\2278 Virginia Klasen\cad\sheet\14-Landscaping\2278_LSC_01.dgn | USER NAME = dte | DESIGNED - DTE | REVISED - | STATE OF ILLINOIS DEPARTMENT OF TRANSPORTATION | LANDSCAPING PLAN | F.A.U. RTE. | SECTION | COUNTY | TOTAL SHEETS | SHEET NO. |
| | | DRAWN - DTE | REVISED - | | | 3887 | 96-00209-01-PV | MCHENRY | 271 | 128 |
| | PLOT SCALE = 50.0000 ' / in. | CHECKED - GAB | REVISED - | | | CONTRACT NO. 63553 | | | | |
| | PLOT DATE = 10/24/2011 | DATE - 10/24/11 | REVISED - | | SCALE: 1" = 50' SHEET NO. 1 OF 4 SHEETS STA. 208+78.12 TO STA. 226+00 | FED. ROAD DIST. NO. 1 | ILLINOIS | FED. AID PROJECT HPP-4064(003) | | |