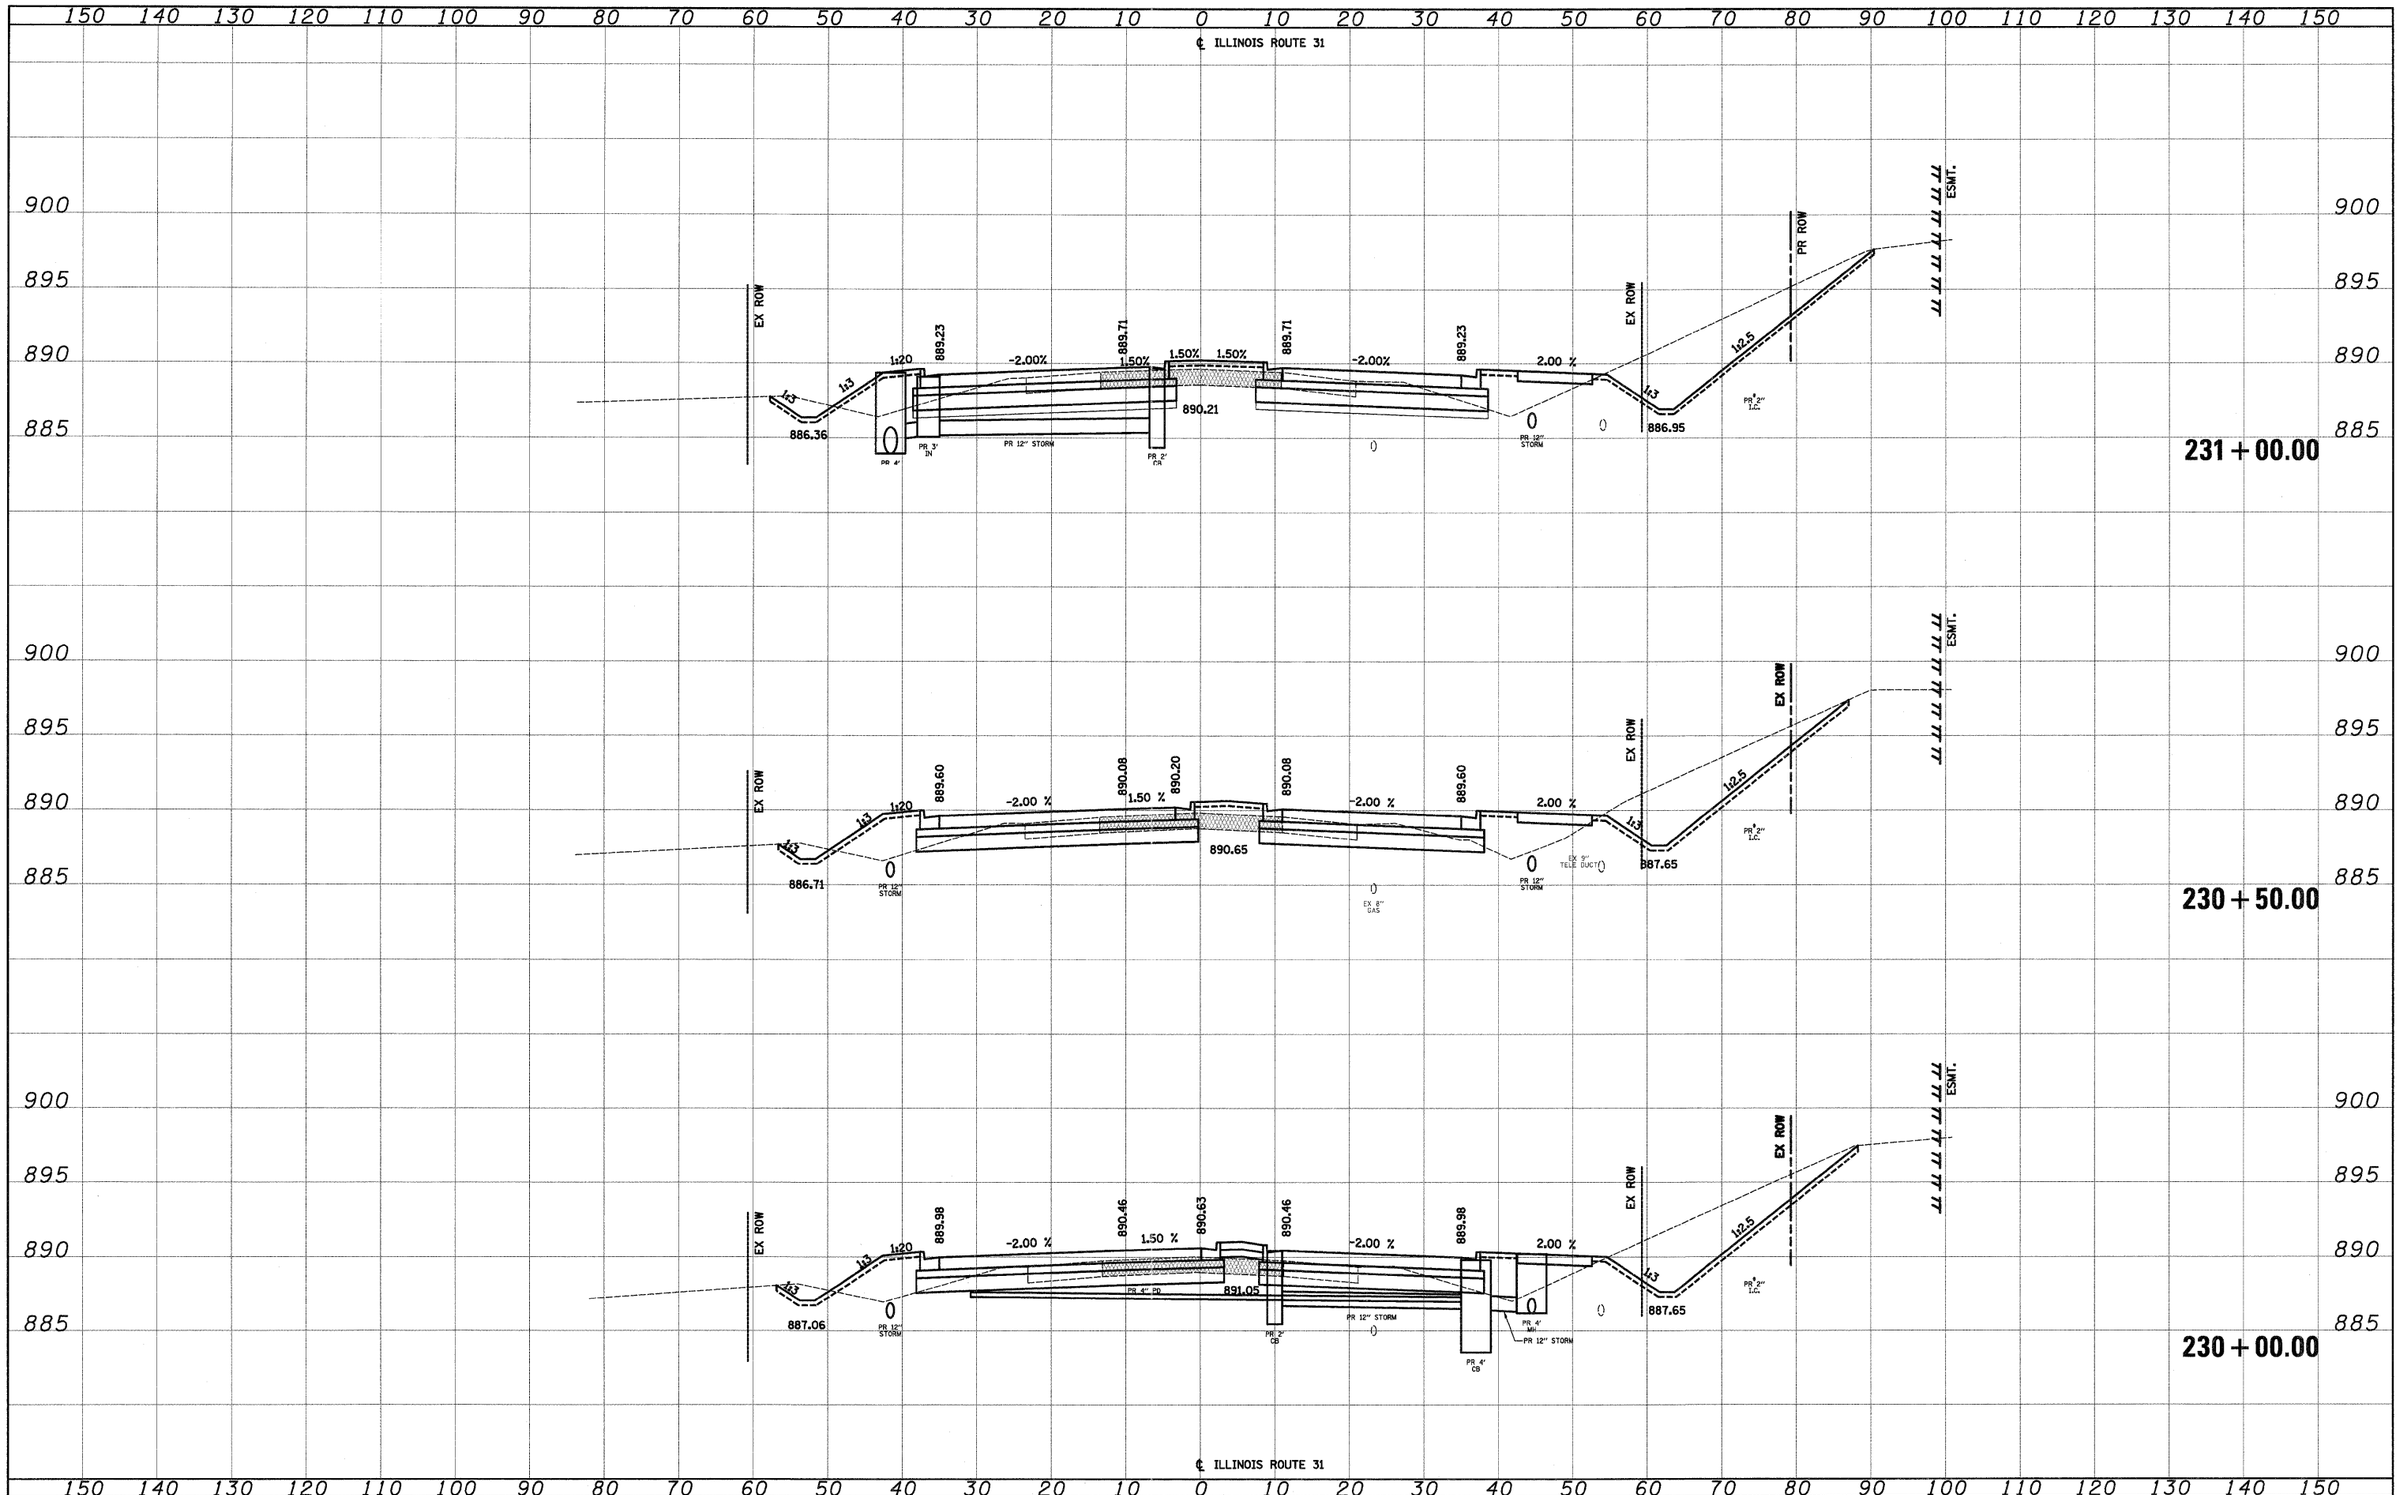

FILE NAME = Y:\2278 Virginia Klasen\cad\ref\2278-sht-xssht south.dgn	USER NAME = dte	DESIGNED - KWH	REVISED -
	PLOT SCALE = 10.0000 ' / in.	DRAWN - KWH	REVISED -
	PLOT DATE = 10/24/2011	CHECKED - GAB	REVISED -
		DATE - 10/24/11	REVISED -

STATE OF ILLINOIS
DEPARTMENT OF TRANSPORTATION

CROSS SECTIONS

SCALE: 10'H: 5'V | SHEET NO. 17 OF 78 SHEETS | STA. 230+00.00 TO STA. 231+00.00

F.A.U. RTE.	SECTION	COUNTY	TOTAL SHEETS	SHEET NO.
3887	96-00209-01-PV	McHENRY	271	210
		CONTRACT NO. 63553		
FED. ROAD DIST. NO. 1	ILLINOIS	FED. AID PROJECT HPP-4064(003)		