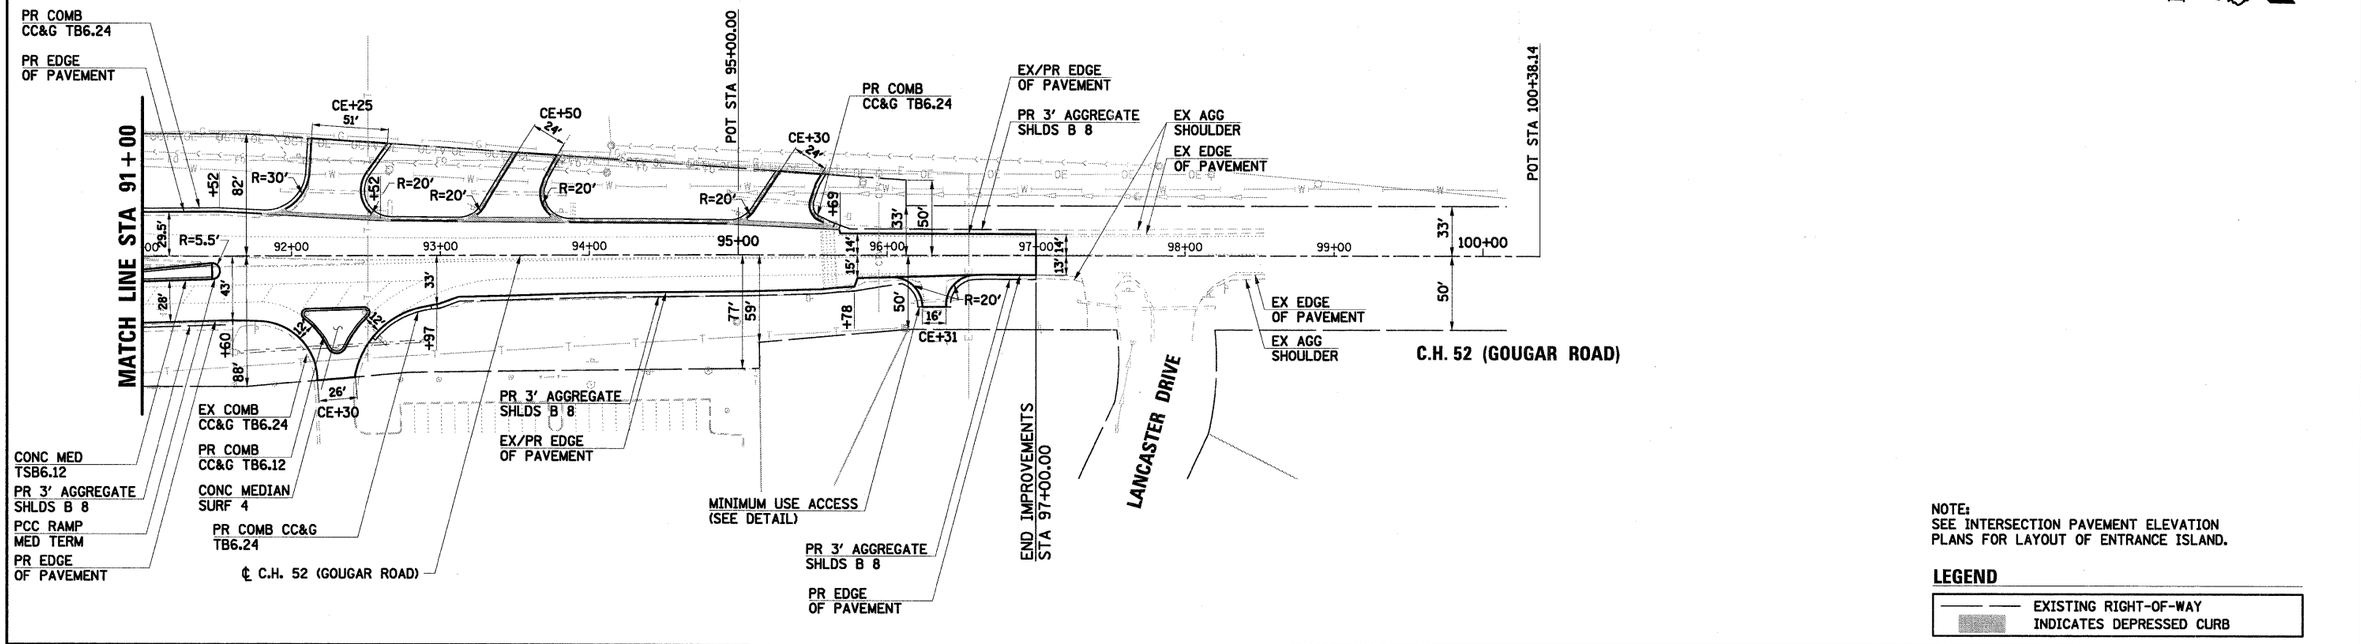

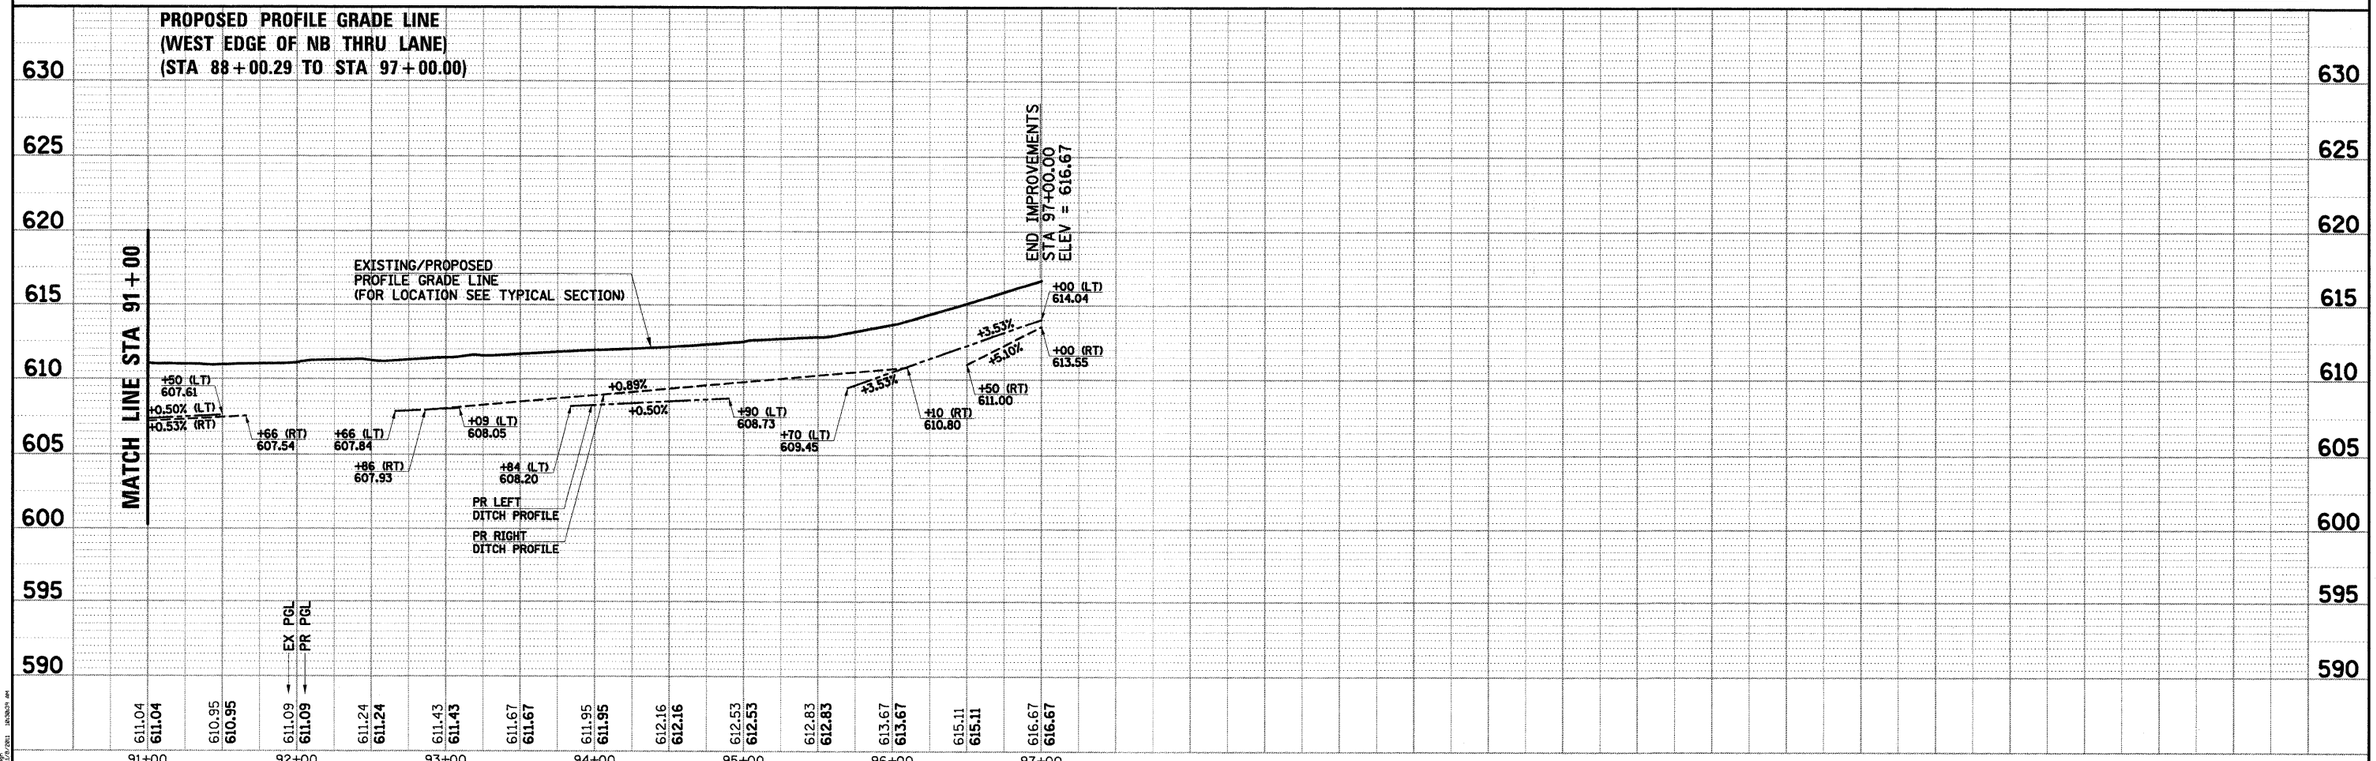

Illinois Professional Design Firm # 184-000108

SEC Group, Inc.
An HR Green Company
323 Alana Drive,
New Lenox, Illinois 60451
t. 815.462.3024 f. 815.462.3028
www.seegroupinc.com
•McHenry,IL •Yorkville,IL •New Lenox,IL •Chicago,IL

USER NAME = RBest	DESIGNED - BDC	REVISED -	
	DRAWN - RCB	REVISED -	
PLOT SCALE = 1' = 50'	CHECKED - APS	REVISED -	
PLOT DATE = 11/8/2011	DATE - 11/8/11	REVISED -	

ILLINOIS DEPARTMENT OF TRANSPORTATION
PROPOSED ROADWAY IMPROVEMENTS
C.H. 52 (GOUGAR ROAD) AT U.S. ROUTE 30

PLAN AND PROFILE
C.H. 52 (GOUGAR ROAD)
STA 91+00 TO STA 97+00

SCALE: 1" = 50' | SHEET NO. 2 OF 2 SHEETS | STA. | TO STA.

F.A.U RTE.	SECTION NO.	COUNTY	TOTAL SHEETS	SHEET NO.
367	07-00154-11-TL	WILL	70	19
		CONTRACT NO. 63597		
FED. ROAD DIST. NO.	ILLINOIS	FED. AID PROJECT		

PROJECT CONTACT: BRENT D. CANN, P.E.
SEC PROJ. NO. 070054
SEC PROJ. NO. 070054 10/31/2011 09:39:29 AM