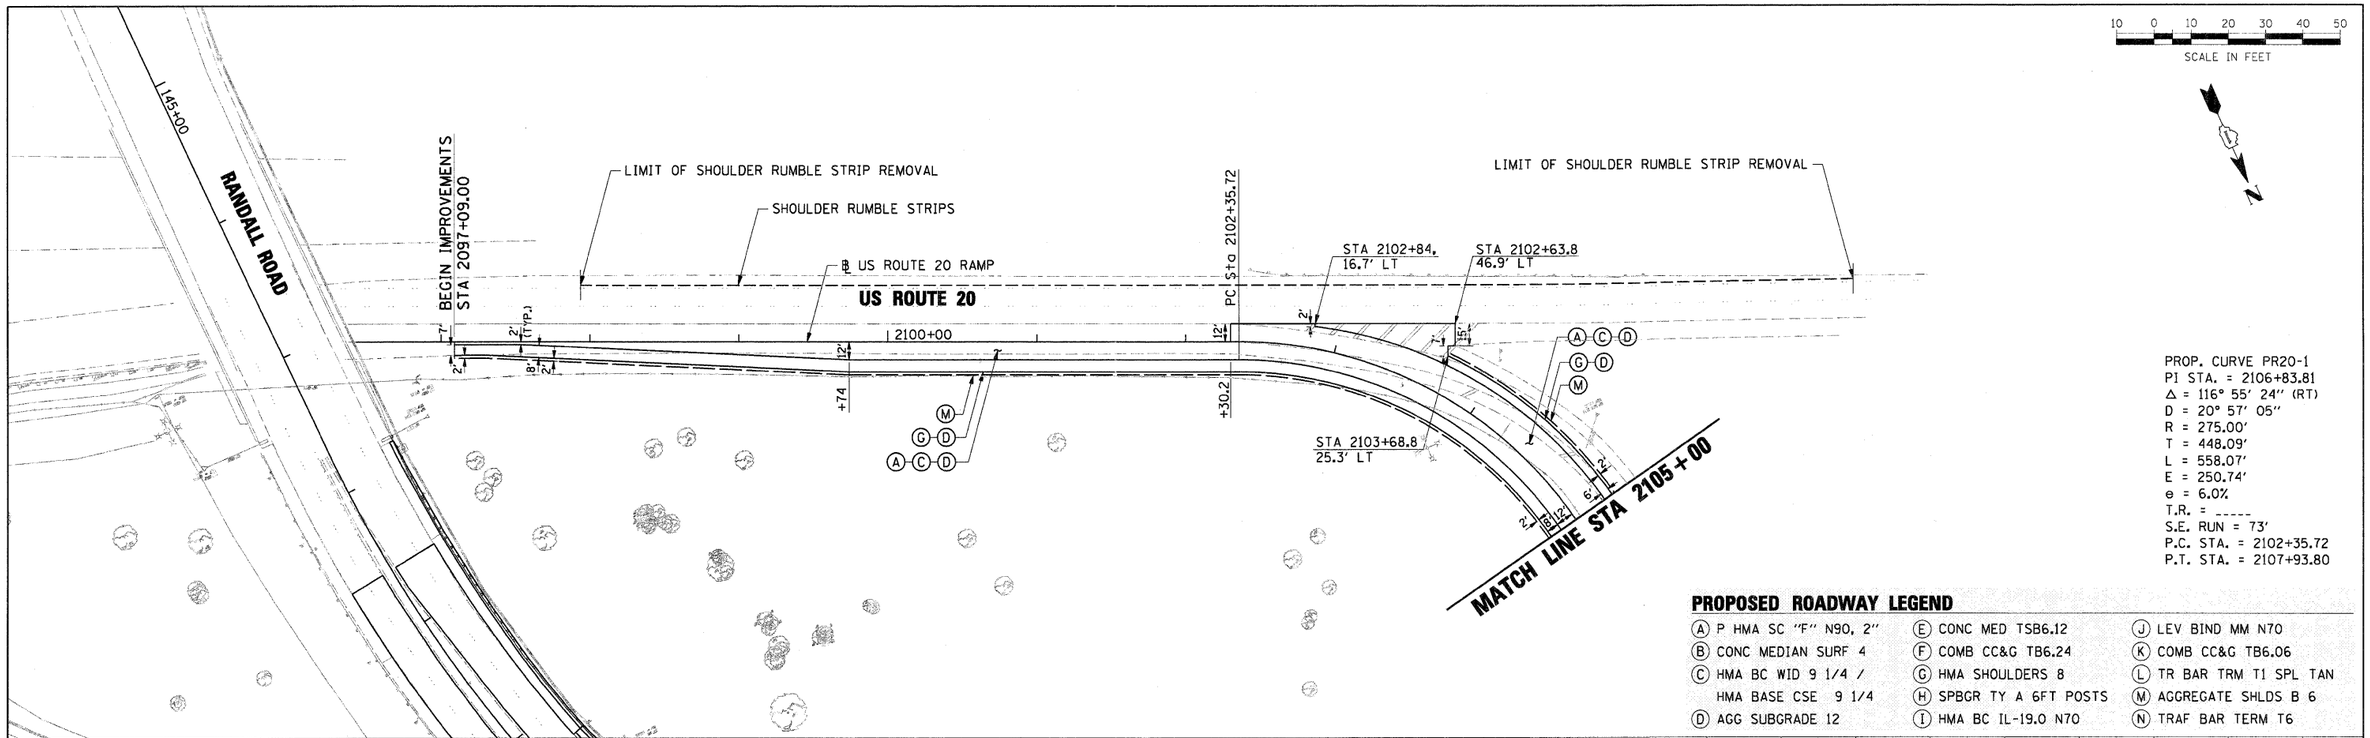

PROPOSED ROADWAY LEGEND

(A) P HMA SC "F" N90, 2"	(E) CONC MED TSB6.12	(J) LEV BIND MM N70
(B) CONC MEDIAN SURF 4	(F) COMB CC&G TB6.24	(K) COMB CC&G TB6.06
(C) HMA BC WID 9 1/4 / HMA BASE CSE 9 1/4	(G) HMA SHOULDERS 8	(L) TR BAR TRM T1 SPL TAN
(D) AGG SUBGRADE 12	(H) SPBGR TY A 6FT POSTS	(M) AGGREGATE SHLDS B 6
	(I) HMA BC IL-19.0 N70	(N) TRAF BAR TERM T6

PLAN
SURVEYED BY
PLOTTED BY
NOTE BOOK
NO.
ALIGNMENT CHECKED BY
GRADES CHECKED BY
CADD FILE NAME
DATE

PROFILE
SURVEYED BY
PLOTTED BY
NOTE BOOK
NO.
GRADES CHECKED BY
ALIGNMENTS CHECKED BY
OTHER THAN NOTATIONS CHKD BY
DATE

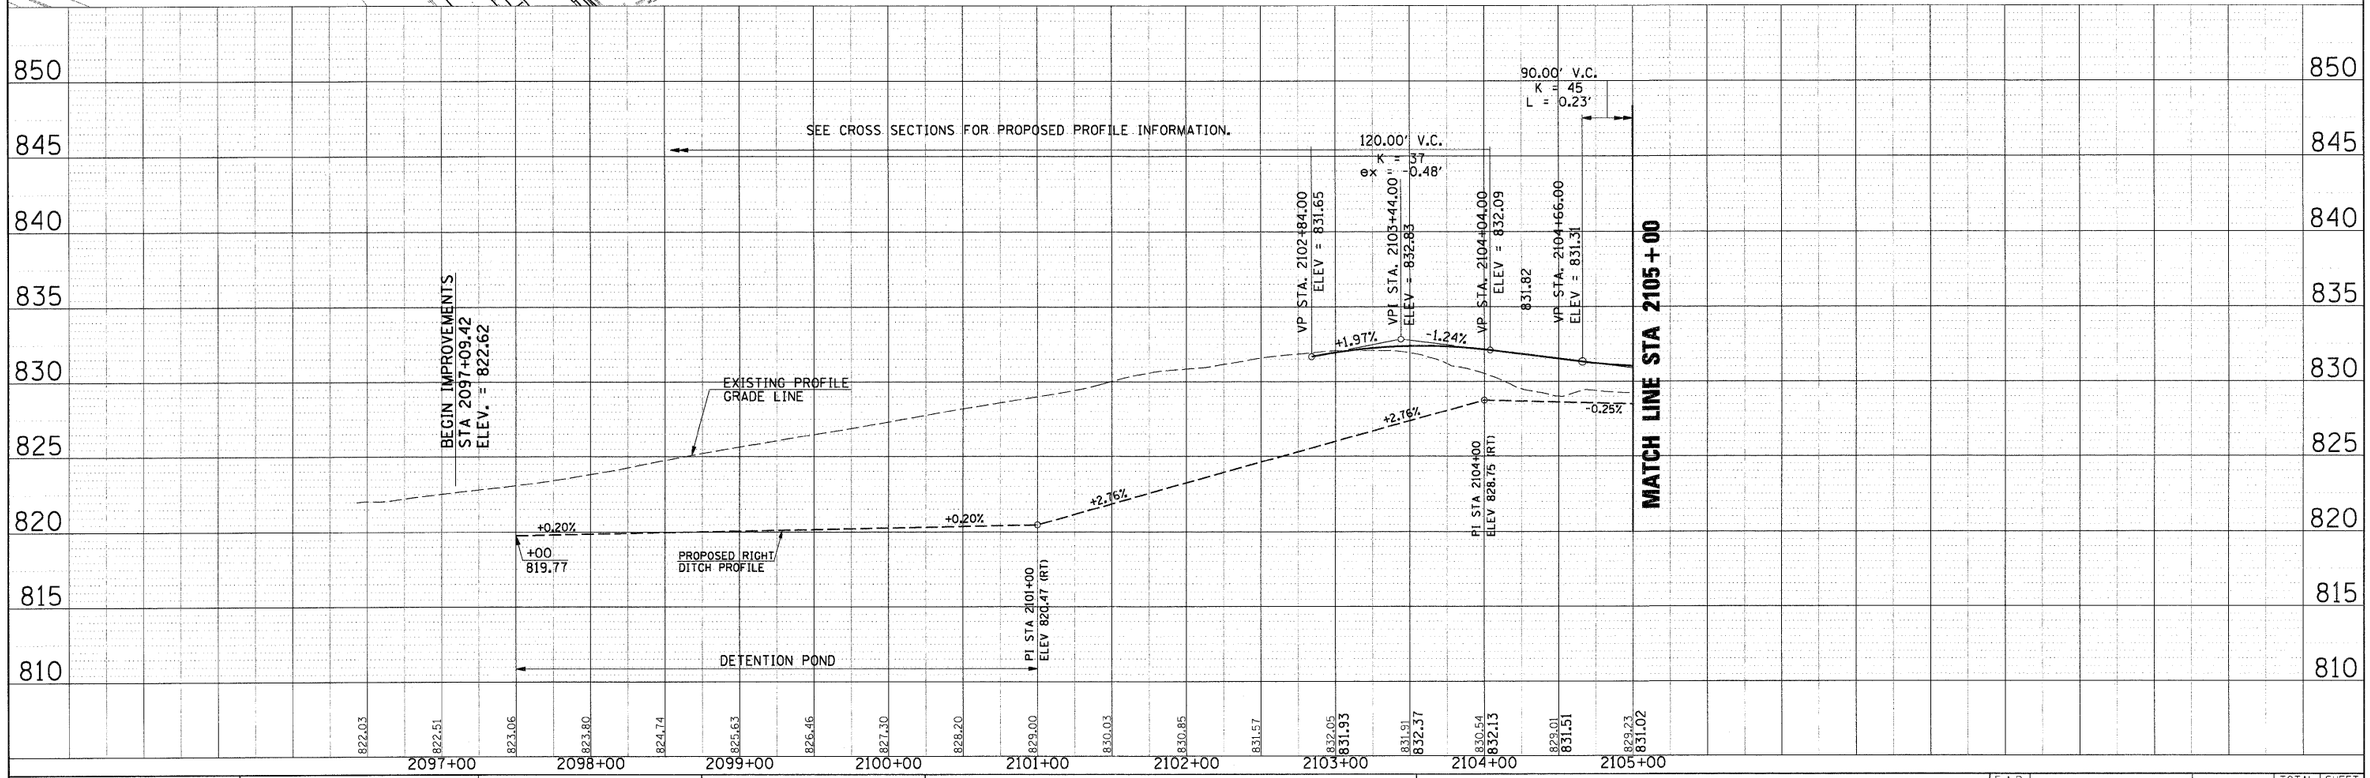

FILE NAME = D1157207-SHT-PLAN-02.DGN	USER NAME = dwong	DESIGNED - ML	REVISED -
		DRAWN - BH	REVISED -
	PLOT SCALE = *SCALE*	CHECKED - DW	REVISED -
	PLOT DATE = 10/25/2011	DATE - 04-04-11	REVISED -

STATE OF ILLINOIS
DEPARTMENT OF TRANSPORTATION

RANDALL ROAD AT US ROUTE 20 (FOOTHILL ROAD)
PROPOSED PLAN AND PROFILE

SCALE: 50'=1' | SHEET NO. 2 OF 4 SHEETS | STA. | TO STA.

F.A.P RTE.	SECTION	COUNTY	TOTAL SHEETS	SHEET NO.
336	06-00345-00-CH	KANE	92	18
		CONTRACT NO. 63623		
FED. ROAD DIST. NO. 1	ILLINOIS	FED. AID PROJECT		