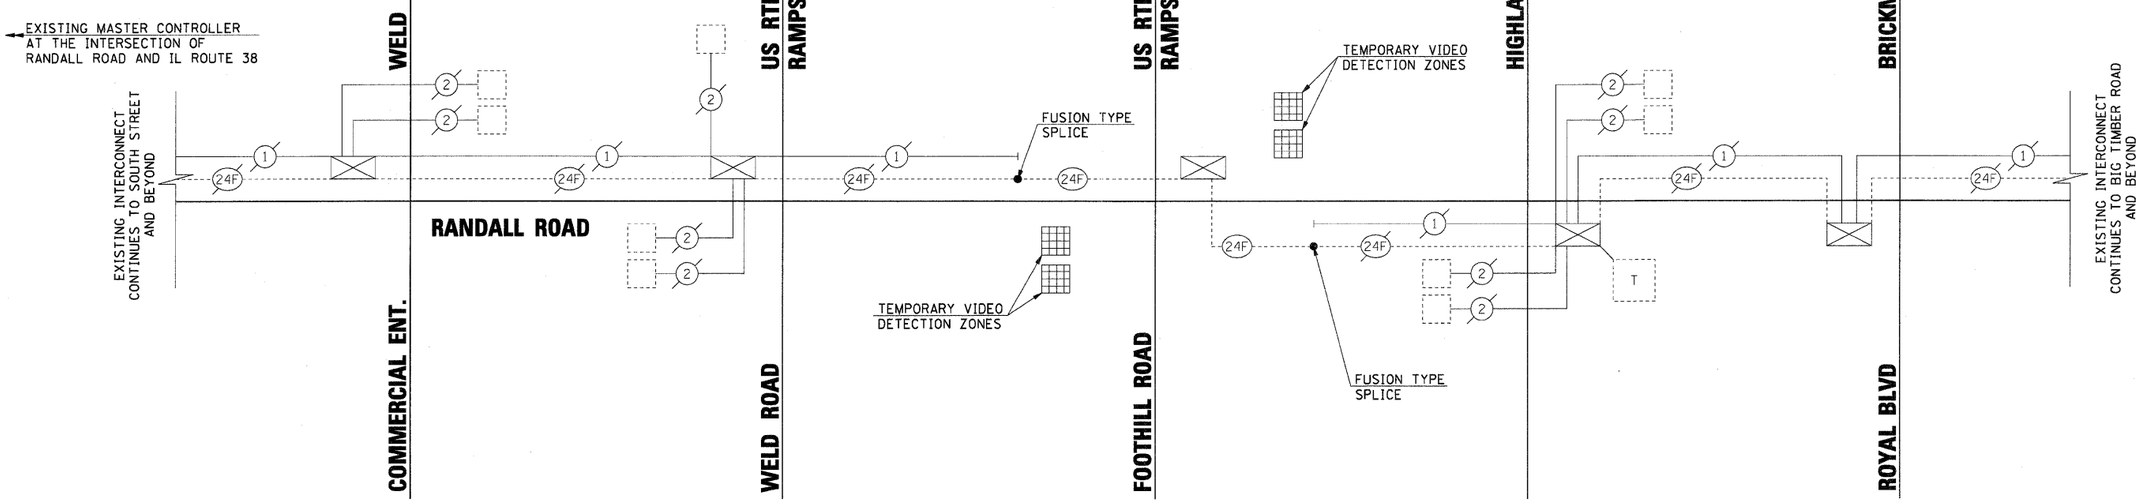

PLAN

DATE	BY	SURVEYED	PLOTTED	ALIGNMENT CHECKED	DRAWN BY	CADD FILE NAME
					NOTE BOOK	
					NO.	

PROFILE

DATE	BY	SURVEYED	PLOTTED	GRADES CHECKED	DRAWN BY	STRUCTURE NO(S)/FNS CHKD
					NOTE BOOK	
					NO.	

FILE NAME = D:\157207-SHT-TS12-SCHEM.DGN	USER NAME = melopez	DESIGNED - BH	REVISED -
		DRAWN - BH	REVISED -
	PLOT SCALE = $SCALE$	CHECKED - DWW	REVISED -
	PLOT DATE = 11/29/2011	DATE - 05-09-2011	REVISED -

STATE OF ILLINOIS
DEPARTMENT OF TRANSPORTATION

TEMPORARY TRAFFIC SIGNAL INTERCONNECT SCHEMATIC
RANDALL ROAD FROM WELD ROAD TO HIGHLAND AVENUE

SCALE: | SHEET NO. OF SHEETS | STA. | TO STA.

F.A.P RTE.	SECTION	COUNTY	TOTAL SHEETS	SHEET NO.
336	06-00345-00-CH	KANE	92	35D
		CONTRACT NO. 63623		
FED. ROAD DIST. NO. 1	ILLINOIS	FED. AID PROJECT		