PLAN

NO.	NOTE BOOK	SURVEYED	DRAWN	GRADES CHECKED	BLK. NOTED	STRUCTURE NO'S/ITN'S CH'KD	BY	DATE

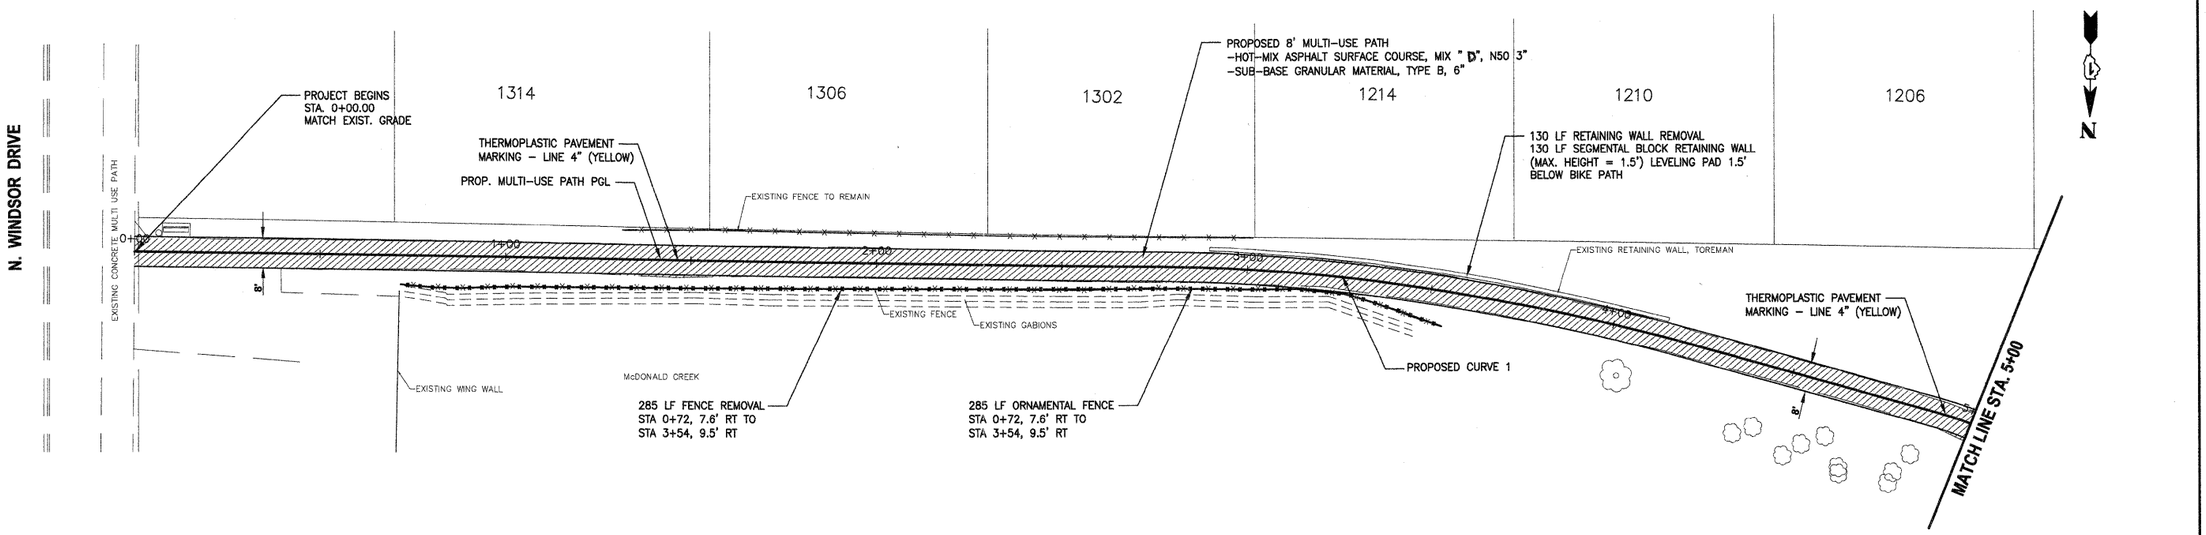

PROPOSED CURVE 1
R=580.00
L=146.9917
D=15d
T=73.8918
C=146.5986
B of C=N 72° W

PAVEMENT REMOVAL

NOTES:

EXISTING BRUSH AND GARDEN MATERIALS IN CONFLICT WITH PROPOSED IMPROVEMENTS SHALL BE REMOVED AN OR RELOCATED AS DETERMINED BY THE ENGINEER AND INCLUDED IN THE COST OF EARTH EXCAVATION

PROFILE

NO.	NOTE BOOK	SURVEYED	DRAWN	GRADES CHECKED	BLK. NOTED	STRUCTURE NO'S/ITN'S CH'KD	BY	DATE

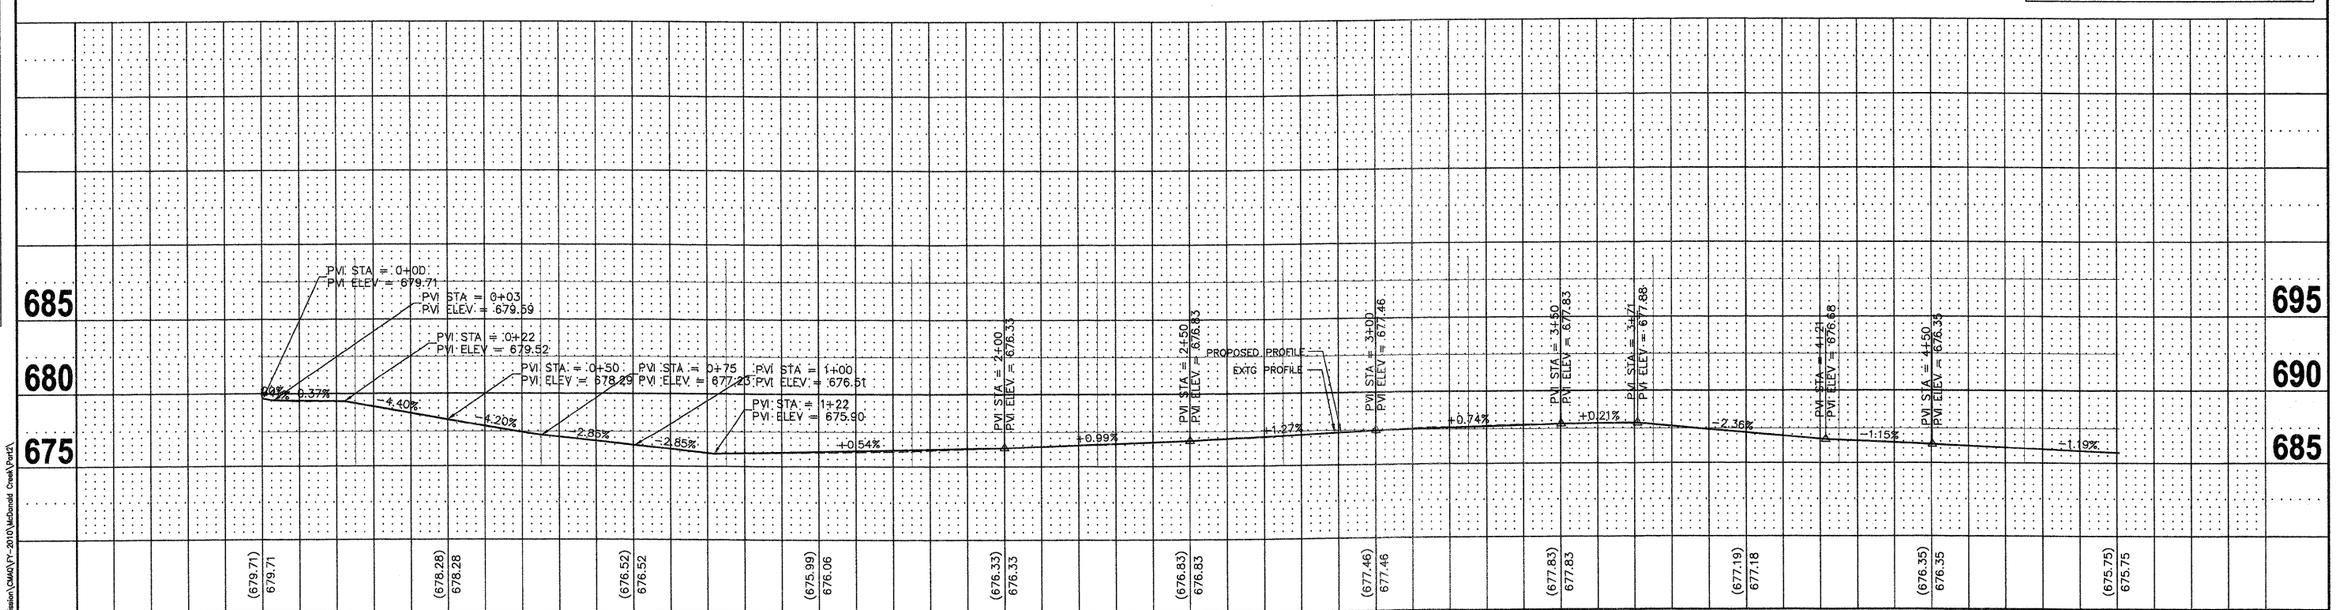

FILE NAME = McDonaldCreekPart2BikePath.dwg	USER NAME = chomuth	DESIGNED – BS	REVISED –
	VIEWPORT NAME = Layout1	DRAWN – CH	REVISED –
	PLOT SCALE = 20.00' / IN.	CHECKED – JM	REVISED –
	PLOT DATE = Oct 24, 2011 – 3:33pm	DATE – 04/12/2011	REVISED –

STATE OF ILLINOIS
DEPARTMENT OF TRANSPORTATION

MC DONALD CREEK MULTI USE PATH
PLAN AND PROFILE

HORIZ. 1"=20'
SCALE: VERT. 1"=5' | SHEET NO. OF SHEETS | STA. 0+00 TO STA. 5+00

F.A. RTE.	SECTION	COUNTY	TOTAL SHEETS	SHEET NO.
	10-00196-00-BT	COOK	26	5
		CONTRACT NO. 63624		
FED ROAD DIST NO. 1	ILLINOIS	FED. AID PROJECT		

T:\Bicycle Advisory Commission\CMAQ\FY-2010\McDonald Creek\Part2\