PLAN

DATE	BY	SURVEYED	PLOTTED	GRADES CHECKED	NOTE BOOK	NO.	STRUCTURE NO/ATNS CH'KD

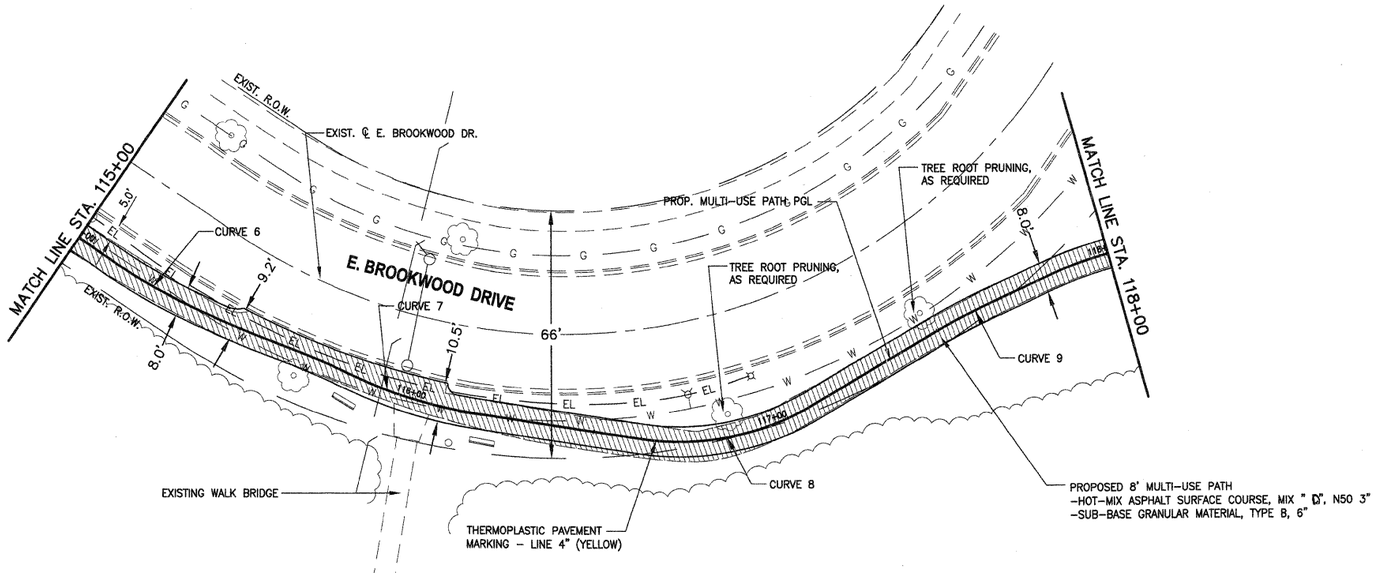

CURVE 6
R=144.80
L=25.04
D=9°54'23.3"
T=12.55
C=25.00
B of C=S 38°53'37.7" E

CURVE 7
R=115.69
L=33.33
D=16°30'27.5"
T=16.78
C=33.22
B of C=S 53°18'45.4" E

CURVE 8
R=71.27
L=48.34
D=38°51'35.5"
T=25.14
C=47.41
B of C=S 80°59'46.9" E

CURVE 9
R=155.48
Length=15.64
Delta=5°45'43.3"
T=7.82
C=15.63
B of C=S 82°27'17.0"

NOTES:

EXISTING BRUSH AND GARDEN MATERIALS IN CONFLICT WITH PROPOSED IMPROVEMENTS SHALL BE REMOVED AND OR RELOCATED AS DETERMINED BY THE ENGINEER AND INCLUDED IN THE COST OF EARTH EXCAVATION

PROFILE

DATE	BY	SURVEYED	PLOTTED	GRADES CHECKED	NOTE BOOK	NO.	STRUCTURE NO/ATNS CH'KD

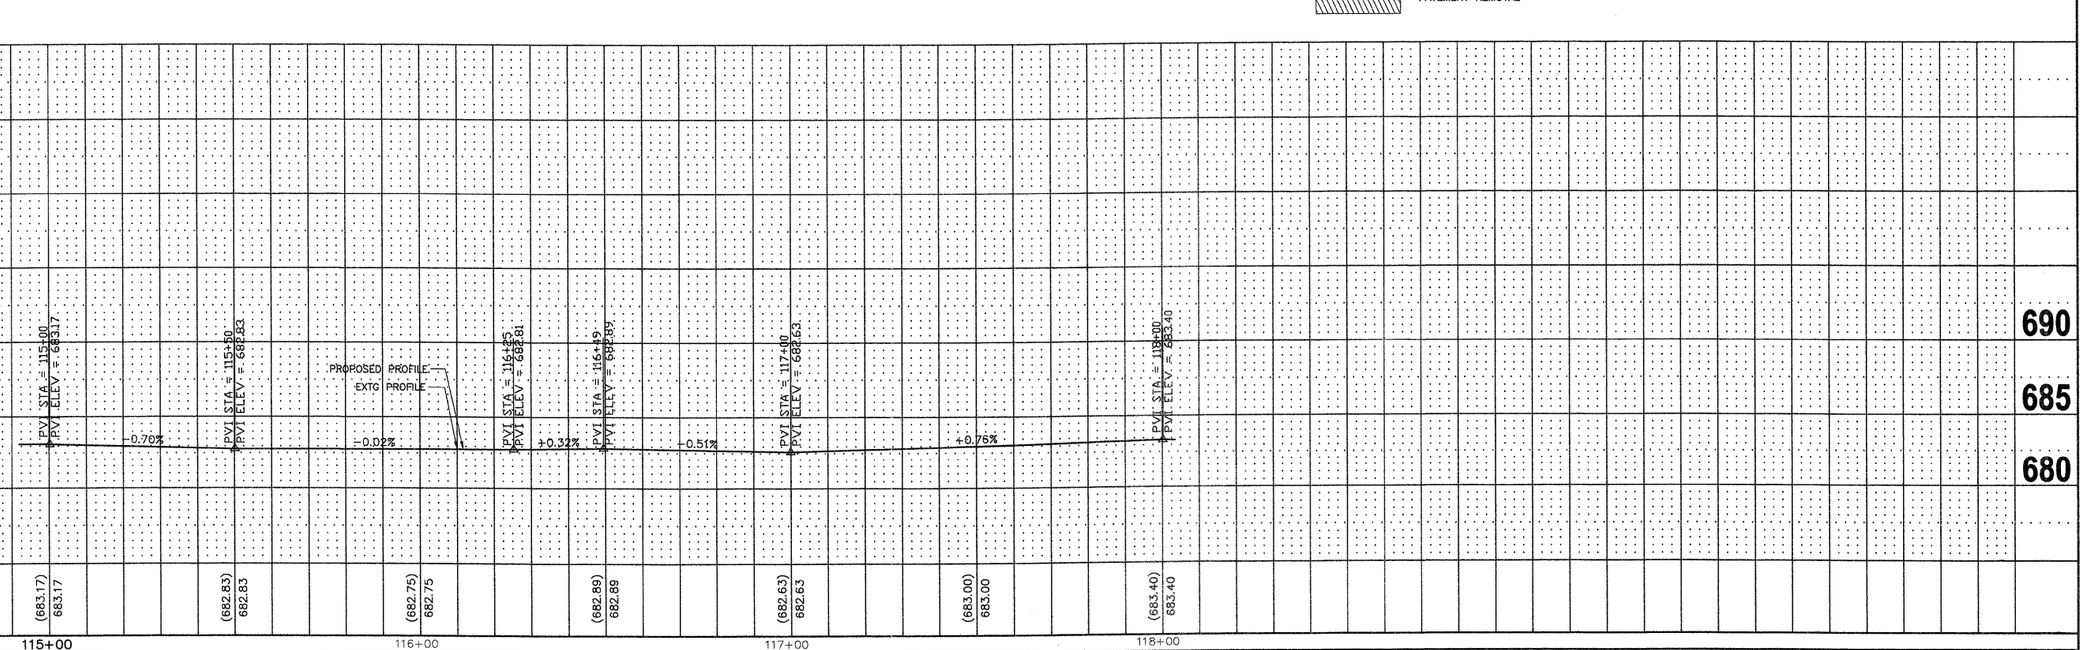

FILE NAME = 3d-phase1McDonald.dwg	USER NAME = chomuth	DESIGNED – BS	REVISED –
	LAYOUT NAME = 115+00–118+00	DRAWN – CH	REVISED –
	PLOT SCALE = 20.00' / IN.	CHECKED – JM	REVISED –
	PLOT DATE = Oct 24, 2011 – 4:57pm	DATE – 04/12/2011	REVISED –

STATE OF ILLINOIS
DEPARTMENT OF TRANSPORTATION

MC DONALD CREEK MULTI USE PATH
PLAN AND PROFILE

HORIZ. 1"=20'
SCALE: VERT. 1"=5' | SHEET NO. OF SHEETS | STA. 115+00 TO STA. 118+00

F.A. RTE.	SECTION	COUNTY	TOTAL SHEETS	SHEET NO.
	10–00196–00–BT	COOK	26	9
		CONTRACT NO. 63624		
FED. ROAD DIST. NO. 1	ILLINOIS	FED. AID PROJECT		

I:\Bicycle Advisory Commission\CMAQ\C-2010\McDonald Creek\varifix\