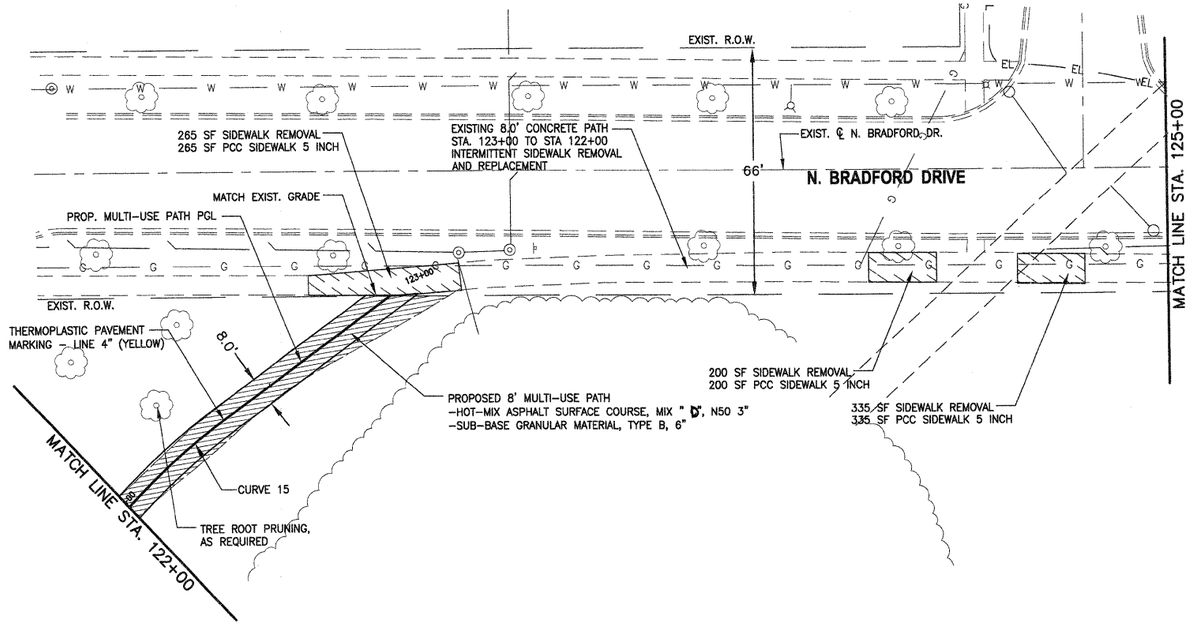

CURVE 15
R=181.12
L=39.59
D=12d31'22.8"
T=19.87
C=39.51
B of C=N 32°33'14.0" W

PAVEMENT REMOVAL

NOTES:

EXISTING BRUSH AND GARDEN MATERIALS IN CONFLICT WITH PROPOSED IMPROVEMENTS SHALL BE REMOVED AND OR RELOCATED AS DETERMINED BY THE ENGINEER AND INCLUDED IN THE COST OF EARTH EXCAVATION

PLAN
SURVEYED
PLOTTED
GRADES CHECKED
FIELD BOOK
SIM. NOTED
NO. ____
STRUCTURE NOTATNS CHKD
BY
DATE

PROFILE
SURVEYED
PLOTTED
GRADES CHECKED
FIELD BOOK
SIM. NOTED
NO. ____
STRUCTURE NOTATNS CHKD
BY
DATE

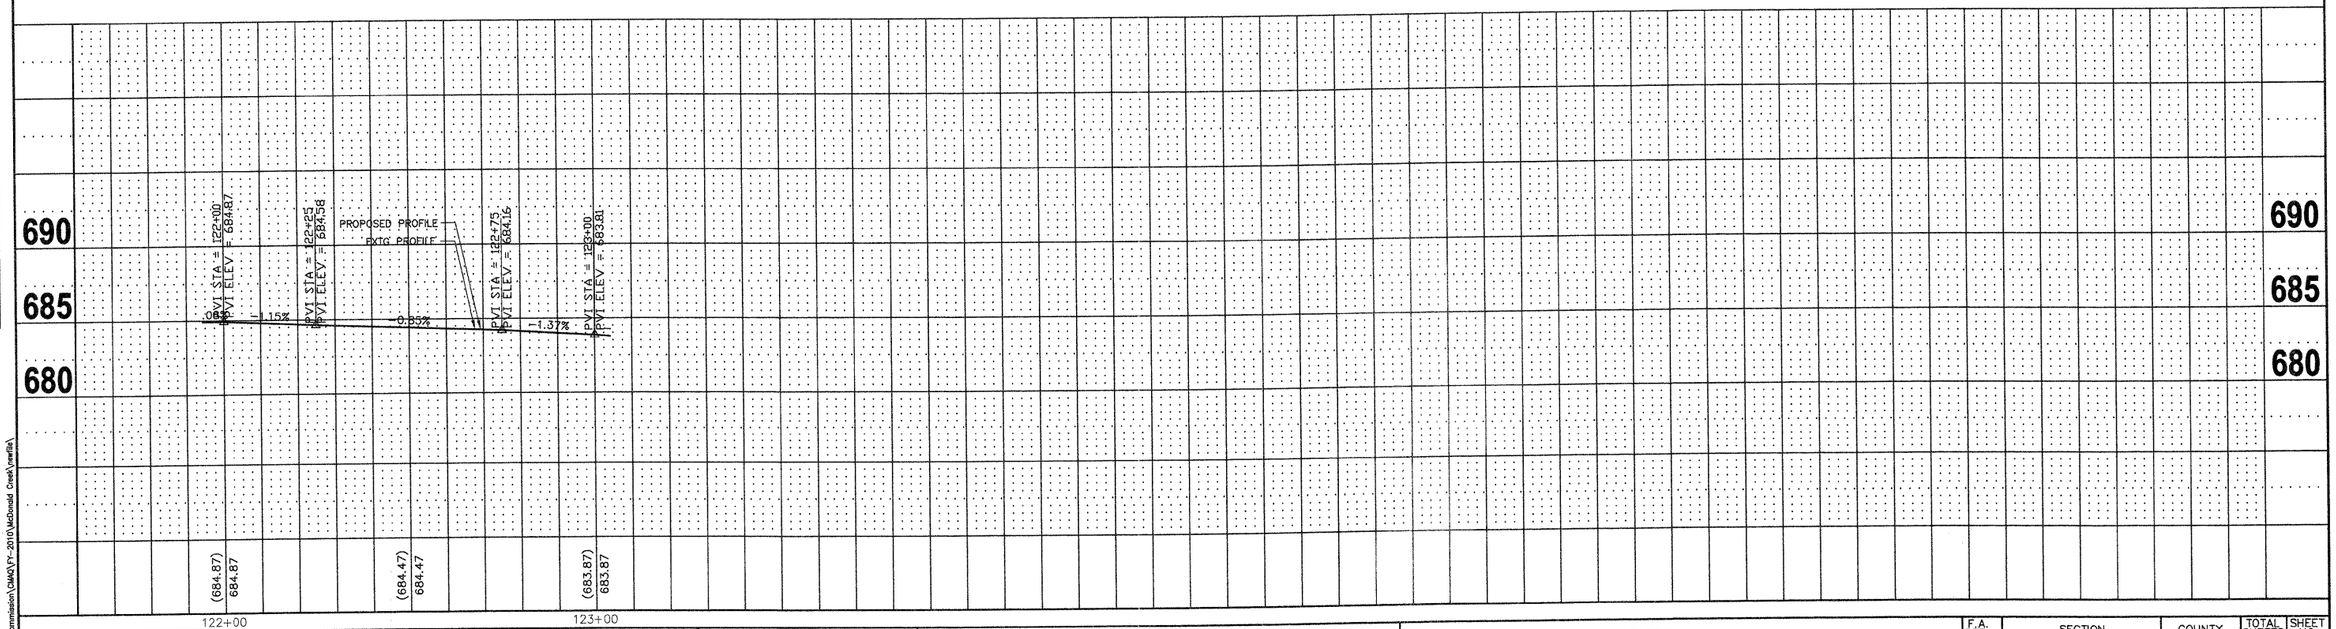

FILE NAME = 3d-phase1McDonald.dwg	USER NAME = chomuth	DESIGNED - BS	REVISED -
	LAYOUT NAME = 122+00-125+00	DRAWN - CH	REVISED -
	PLOT SCALE = 20.00' / IN.	CHECKED - JM	REVISED -
	PLOT DATE = Oct 24, 2011 - 4:49pm	DATE - 04/12/2011	REVISED -

STATE OF ILLINOIS
DEPARTMENT OF TRANSPORTATION

MC DONALD CREEK MULTI USE PATH
PLAN AND PROFILE
HORIZ. 1"=20'
SCALE: VERT. 1"=5' SHEET NO. OF SHEETS STA. 122+00 TO STA. 125+00

F.A. RTE.	SECTION	COUNTY	TOTAL SHEETS	SHEET NO.
	10-00196-00-BT	COOK	26	11
		CONTRACT NO. 63624		
FED ROAD DIST NO. 1	ILLINOIS	FED. AID PROJECT		

I:\Bicycle Advisory Commission\(AMA)(FY-2010)\McDonald Creek\(refile)\