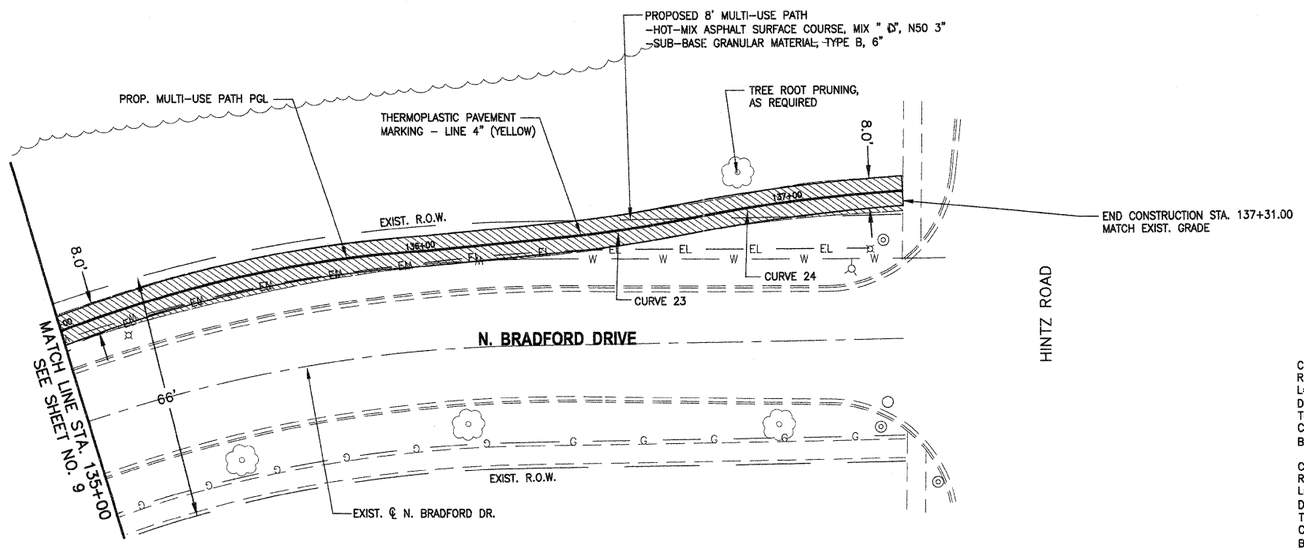

CURVE 23
R=365.11
L=31.88
D=5d0'13.1"
T=15.95
C=31.87
B of C=N 1°48'50.2" E

CURVE 24
R=446.20
L=59.17
D=7d35'50.0"
T=29.63
C=59.12
B of C=N 3°06'32.0" E

PAVEMENT REMOVAL

NOTES:

EXISTING BRUSH AND GARDEN MATERIALS IN CONFLICT WITH PROPOSED IMPROVEMENTS SHALL BE REMOVED AND OR RELOCATED AS DETERMINED BY THE ENGINEER AND INCLUDED IN THE COST OF EARTH EXCAVATION

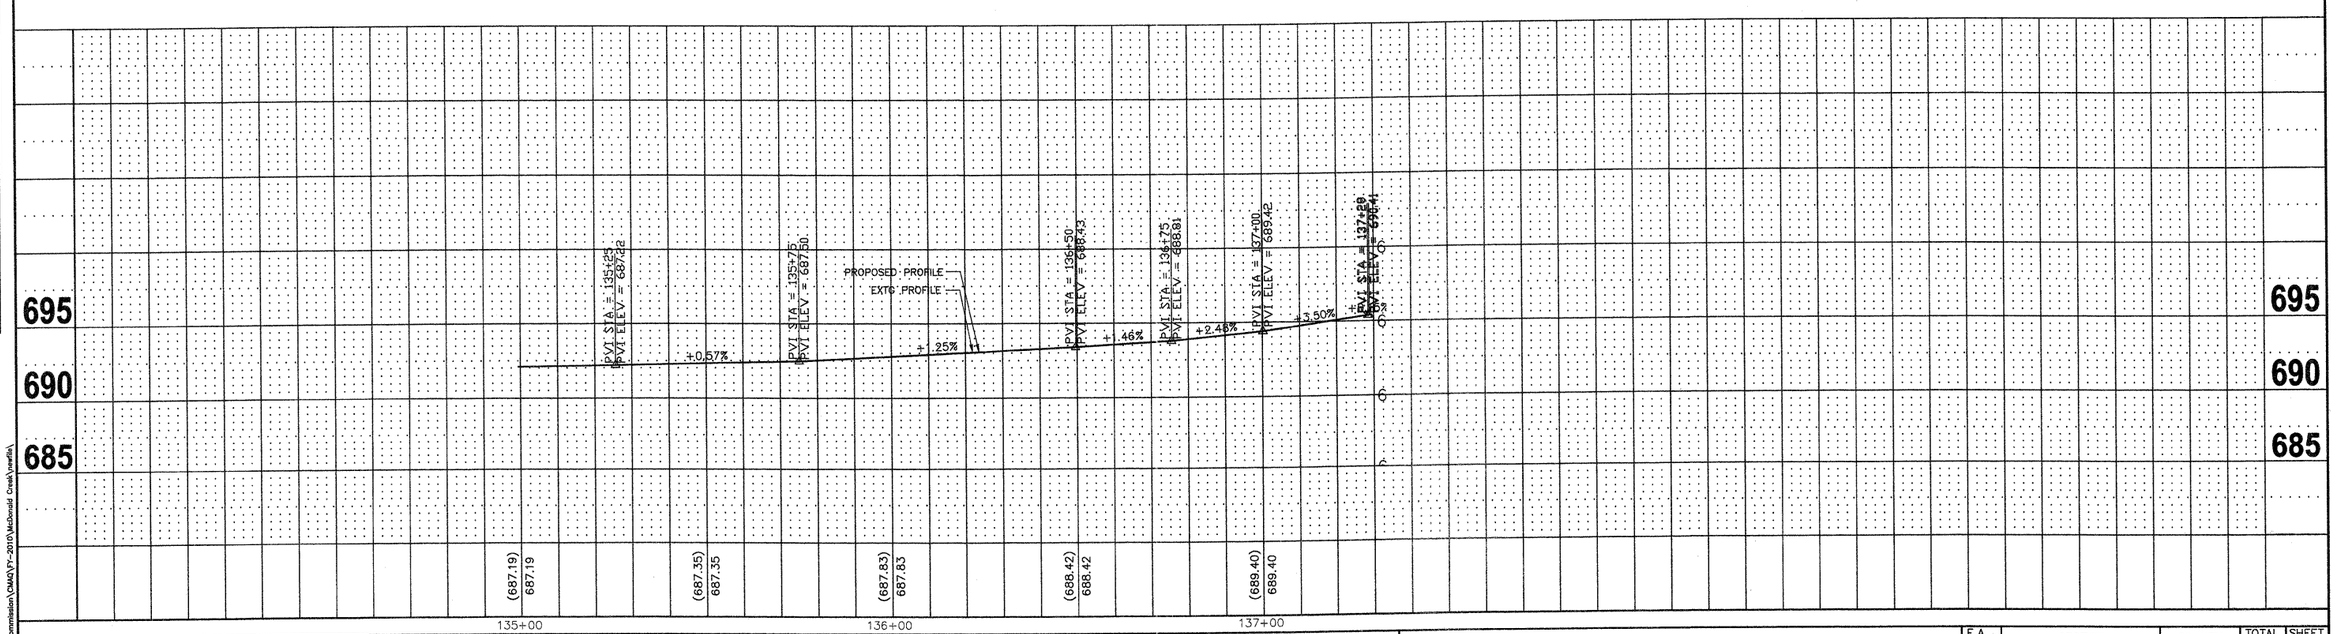

PROFILE	BY	DATE
SURVEYED		
PLOTTED		
GRADES CHECKED		
NOTE BOOK		
NO. ____ STRUCTURE NOTATNS CHKD		

PLAN	BY	DATE
SURVEYED		
PLOTTED		
GRADES CHECKED		
NOTE BOOK		
NO. ____ STRUCTURE NOTATNS CHKD		

T:\Bicycle Advisory Commission\CMAQ\FY-2010\McDonald Creek\verifia\

FILE NAME = 3d-phase1McDonald.dwg	USER NAME = chomuth	DESIGNED - BS	REVISED -
	LAYOUT NAME = 135+00-137+31	DRAWN - CH	REVISED -
	PLOT SCALE = 20.00' / IN.	CHECKED - JM	REVISED -
	PLOT DATE = Oct 24, 2011 - 4:26pm	DATE - 04/12/2011	REVISED -

STATE OF ILLINOIS
DEPARTMENT OF TRANSPORTATION

MC DONALD CREEK MULTI USE PATH
PLAN AND PROFILE

HORIZ. 1"=20'
SCALE: VERT. 1"=5' | SHEET NO. OF SHEETS | STA. 135+00 TO STA. 137+31

F.A. RTE.	SECTION	COUNTY	TOTAL SHEETS	SHEET NO.
	10-00196-00-BT	COOK	26	14
		CONTRACT NO. 63624		
FED ROAD DIST NO. 1	ILLINOIS	FED. AID PROJECT		