PLAN	BY	DATE
SURVEYED		
DRAWN		
QUANTITIES CHECKED		
NOTE BOOK	S.M. NOTED	
NO. ____	STRUCTURE NOTATNS CHKD	

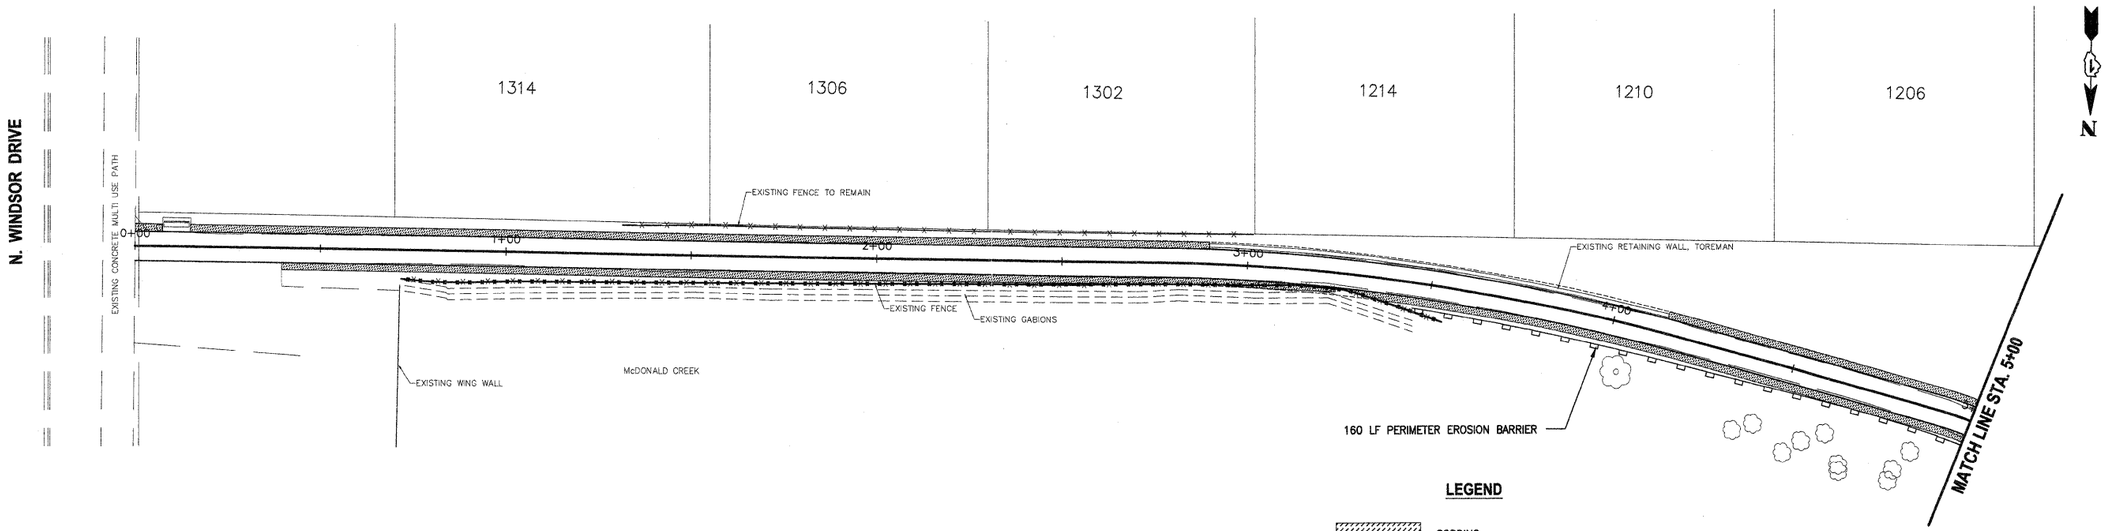

PROFILE	BY	DATE
SURVEYED		
DRAWN		
QUANTITIES CHECKED		
NOTE BOOK	S.M. NOTED	
NO. ____	STRUCTURE NOTATNS CHKD	

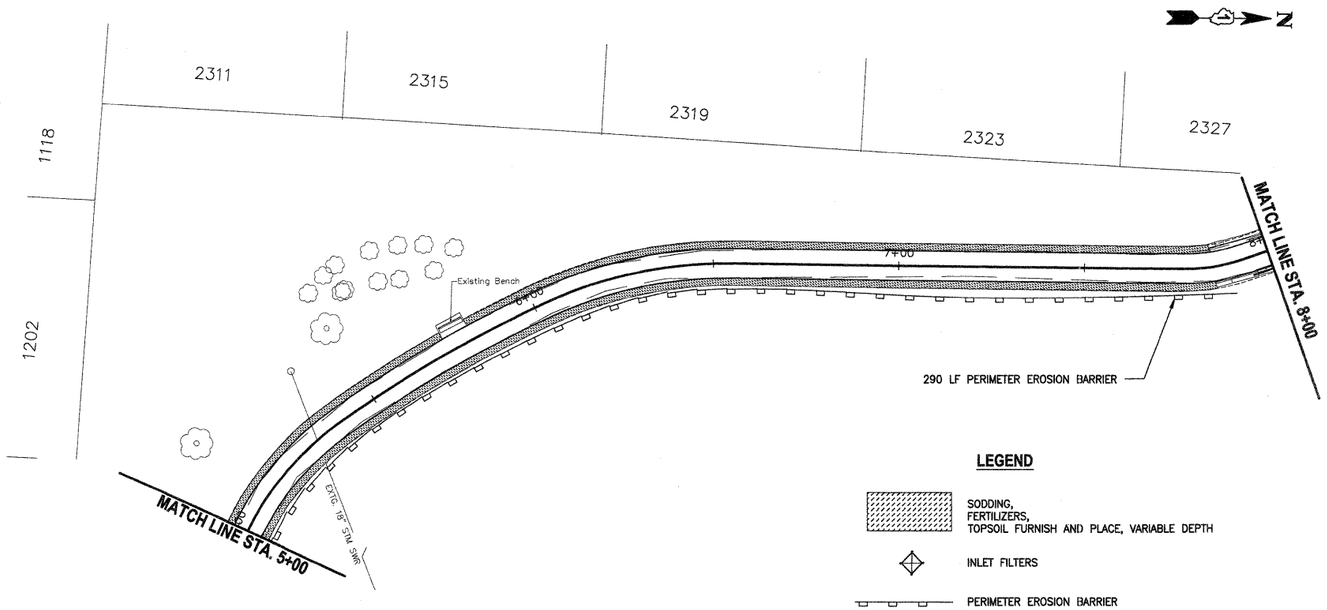

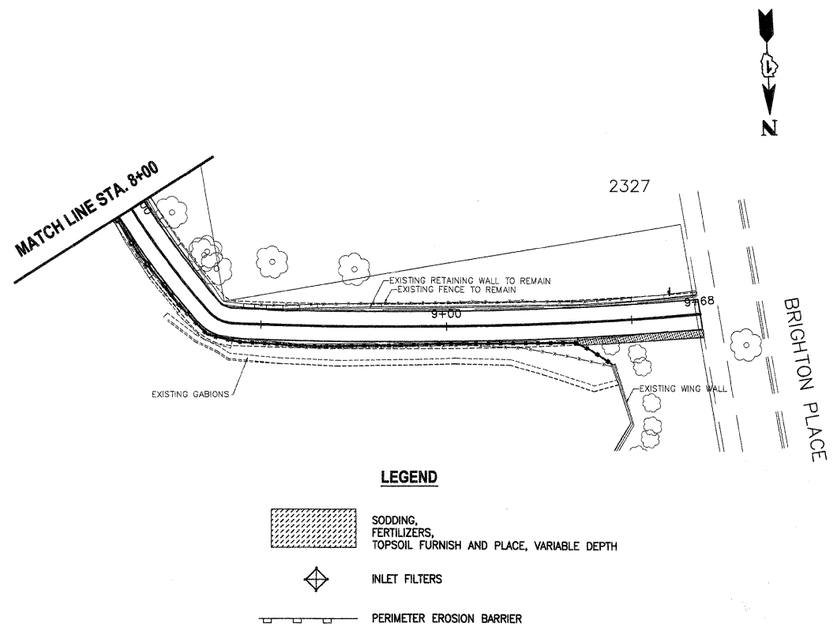

T:\Bicycle Advisory Commission\CMAQ\FY-2010\McDonald Creek\Part2\

FILE NAME = McDonaldCreekPart2BikePath.dwg	USER NAME = chomuth	DESIGNED – BS	REVISED –
	VIEWPORT NAME = EROSIONCONT1	DRAWN – CH	REVISED –
	PLOT SCALE = 20.00' / IN.	CHECKED – JM	REVISED –
	PLOT DATE = Oct 24, 2011 – 3:36pm	DATE – 04/12/2011	REVISED –

STATE OF ILLINOIS
DEPARTMENT OF TRANSPORTATION

MC DONALD CREEK MULTI USE PATH
EROSION CONTROL / SOD REPLACEMENT

SCALE: 1"=20' | SHEET NO. OF SHEETS | STA. 0+00 TO STA. 9+68

F.A. RTE.	SECTION	COUNTY	TOTAL SHEETS	SHEET NO.
	10-00196-00-BT	COOK	26	15
		CONTRACT NO. 63624		
FED ROAD DIST NO. 1	ILLINOIS	FED. AID PROJECT		