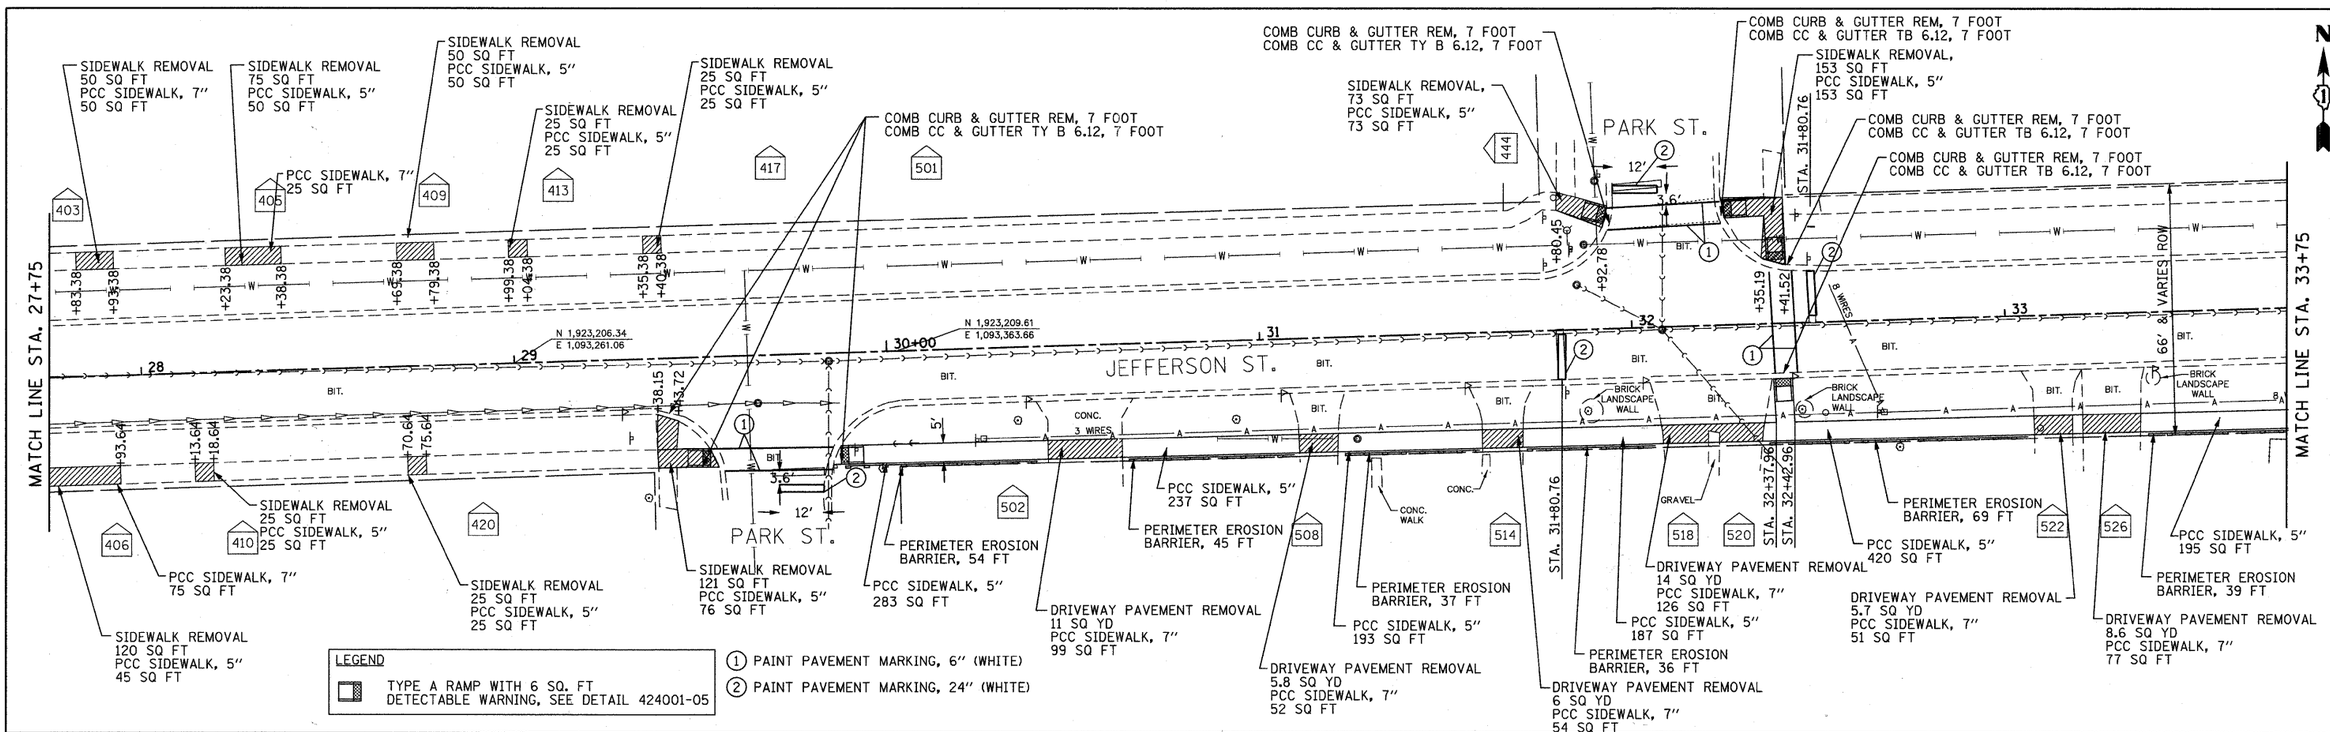

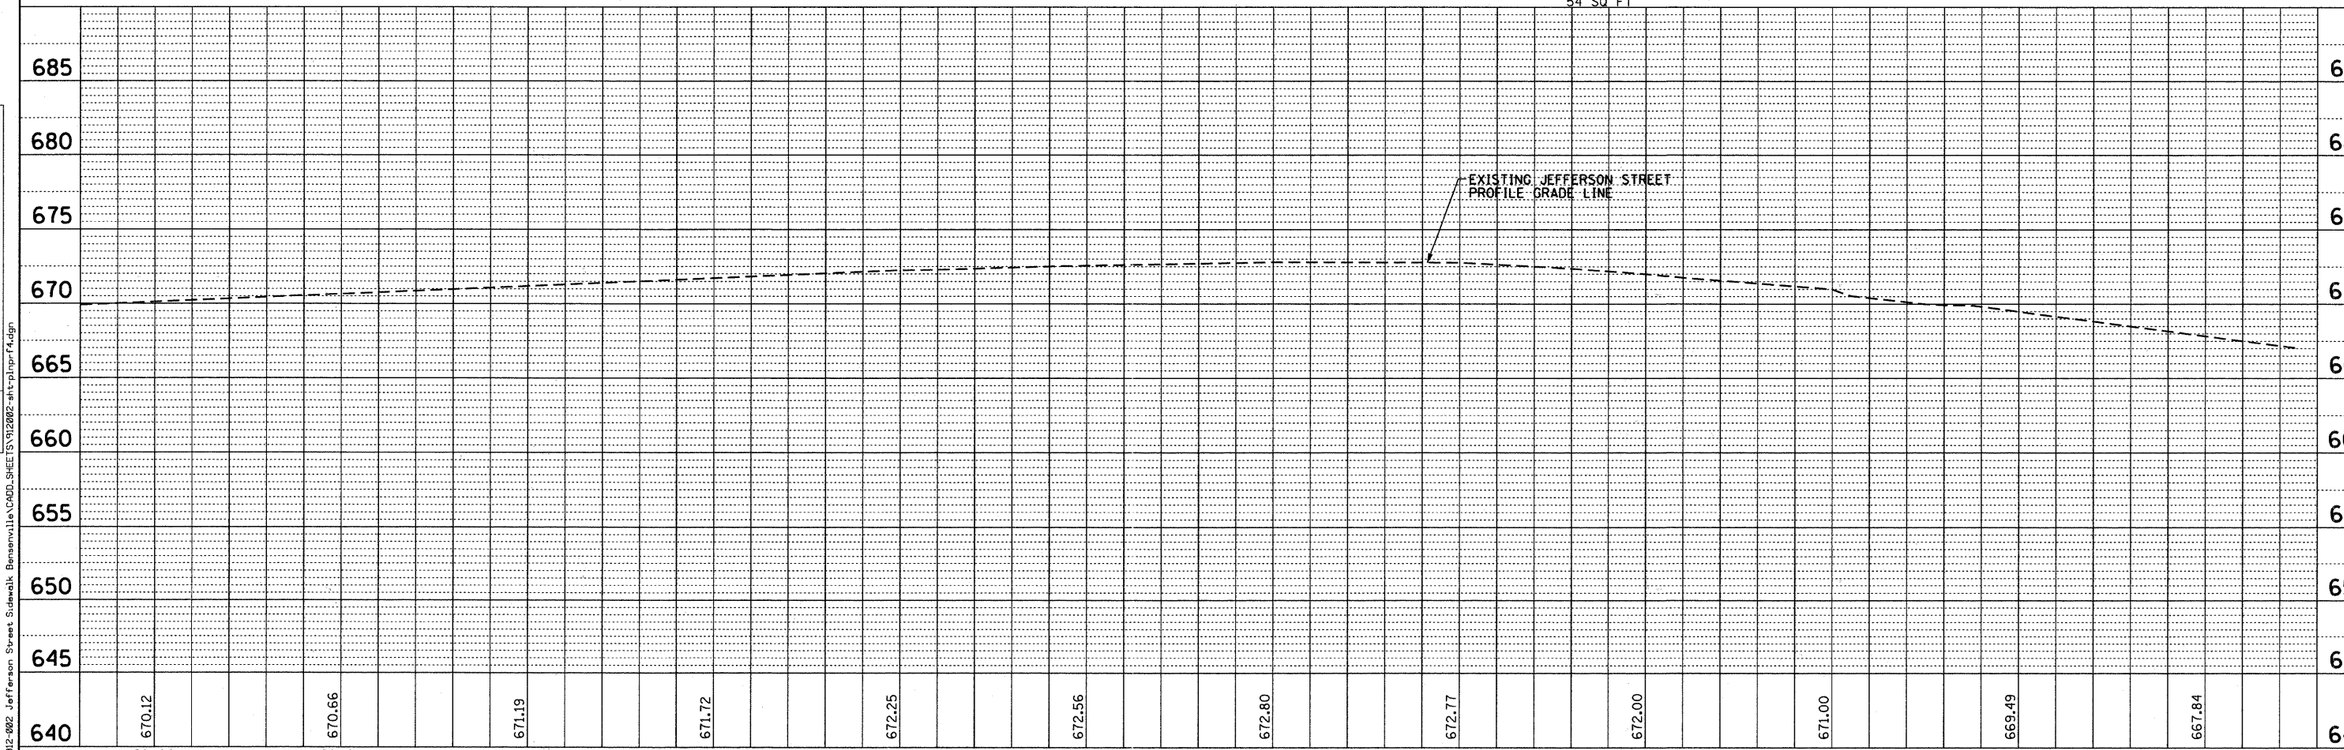

PLAN — SURVEYED — PLOTTED — GRADES CHECKED — RT. OF WAY CHECKED — CADD FILE NAME — NOTE BOOK — NO. — BY — DATE

PROFILE — SURVEYED — PLOTTED — GRADES CHECKED — HORIZ. & VERT. CONTROLS CHECKED — STRUCTURE NO(S). — BY — DATE

FILE NAME = W:\912-002 Jefferson Street Sidewalk Bensenville\CADD\SHEETS\912002-sht-plnprf4.dgn

Bollinger, Lach & Associates, Inc. ITASCA, ILLINOIS	USER NAME = daly	DESIGNED - BPD	REVISED -
		DRAWN - MTC	REVISED -
	PLOT SCALE = 20.0000 ' / IN.	CHECKED - BPD	REVISED -
	PLOT DATE = 8/29/2011	DATE - 08-29-2011	REVISED -

STATE OF ILLINOIS
DEPARTMENT OF TRANSPORTATION

JEFFERSON STREET SIDEWALK
PLAN AND PROFILE

SCALE: 1"=20' | SHEET NO. 11 OF 38 SHEETS | STA. 27+75 | TO STA. 33+75

F.A.U. RTE.	SECTION	COUNTY	TOTAL SHEETS	SHEET NO.
1370	11-00088-00-SW	DUPAGE	38	11
		CONTRACT NO. 63639		
		ILLINOIS FED. AID PROJECT		