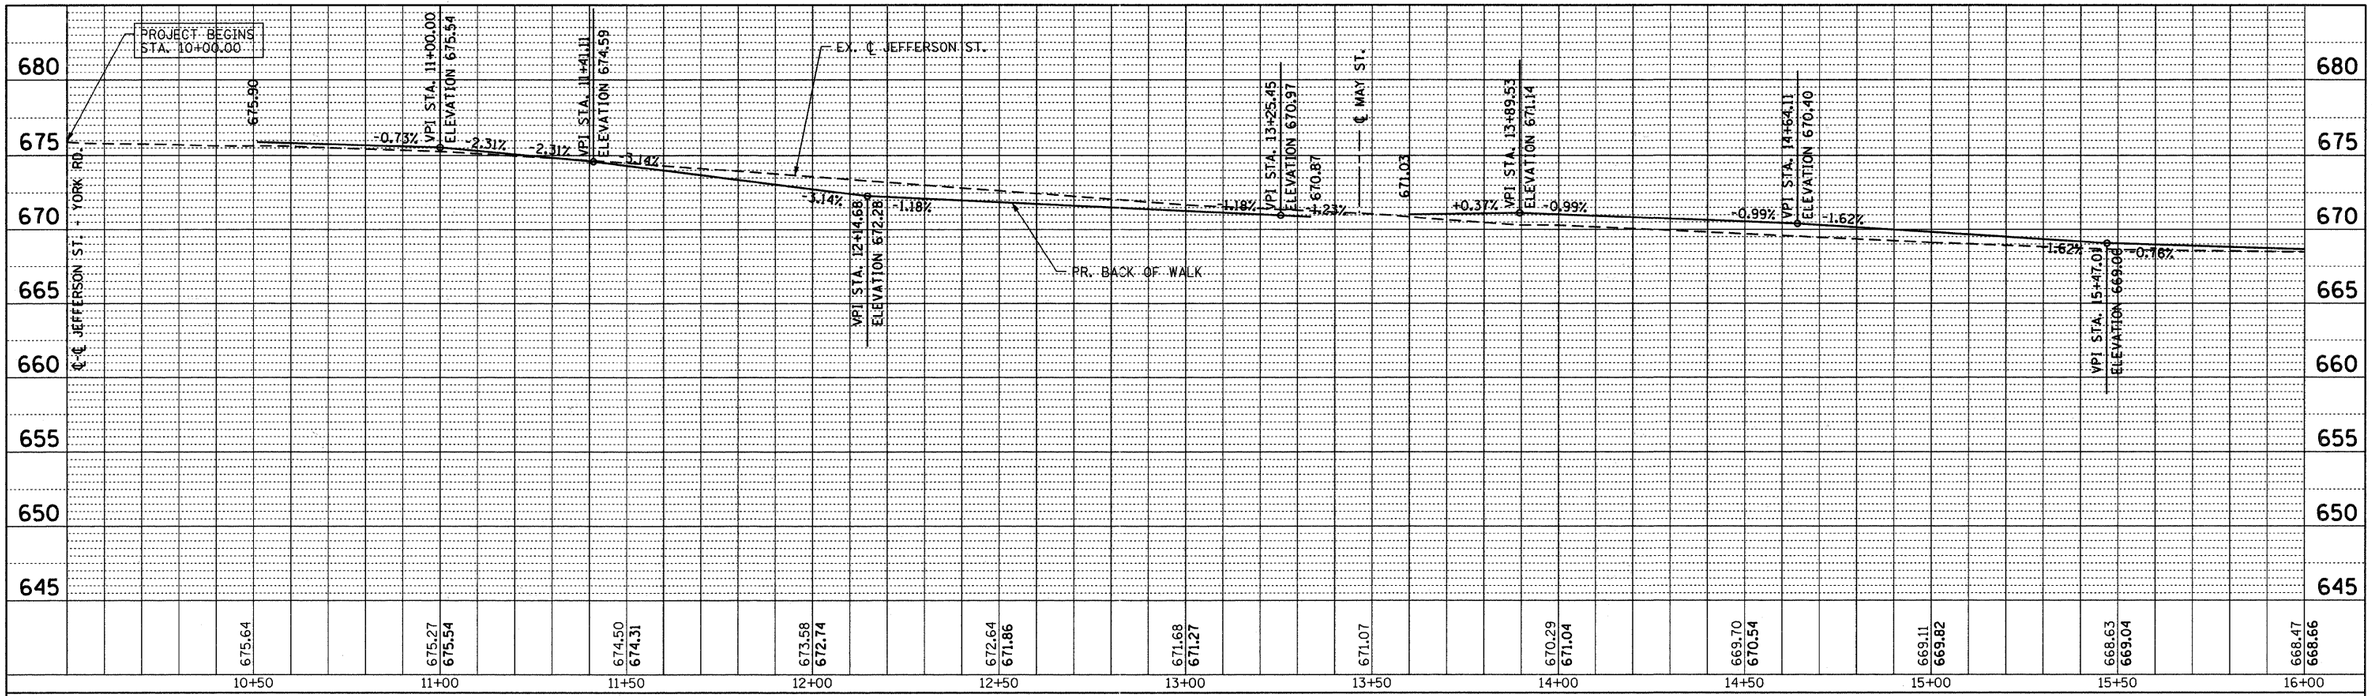

NORTH SIDE – JEFFERSON ST

NO LONGITUDINAL SLOPES EXCEED 5%. ALL SIDEWALKS ADA COMPLIANT.

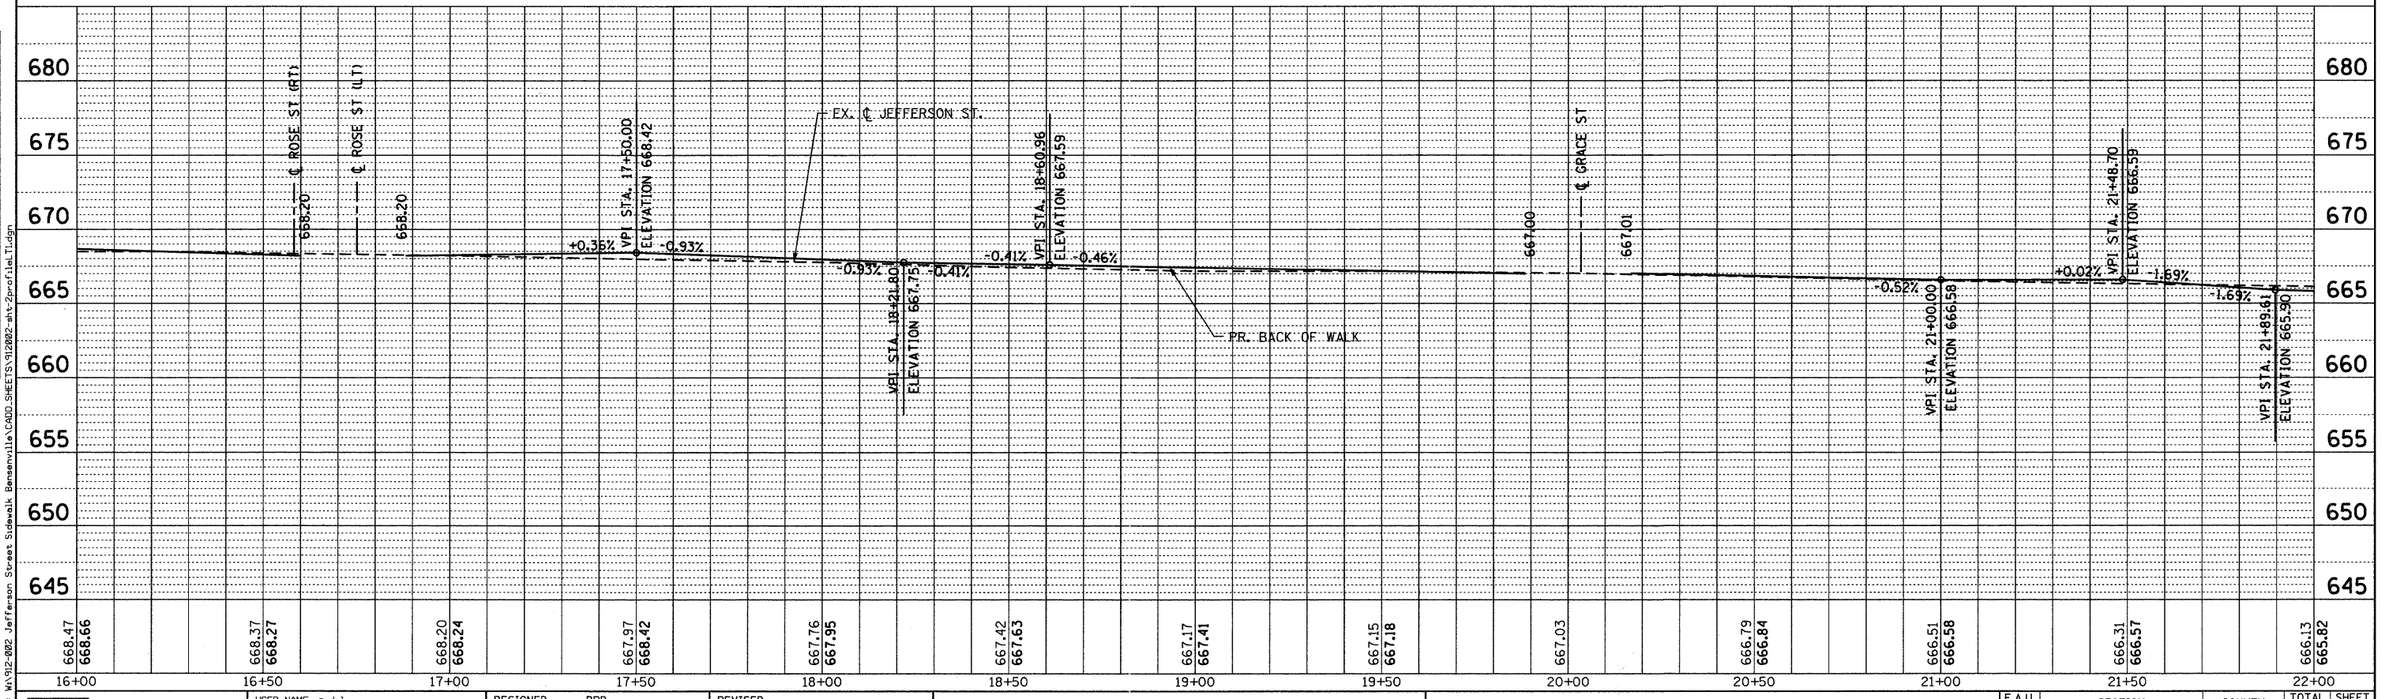

PLAN — SURVEYED — PLOTTED — DRAWN BY — CHECKED — RT. OF WAY CHECKED — CADD FILE NAME — NOTE BOOK — NO. — BY — DATE

PROFILE — SURVEYED — PLOTTED — DRAWN BY — CHECKED — BACKS CHECKED — STRUCTURE NO — ATA'NS CHKD — NOTE BOOK — NO. — BY — DATE

FILE NAME = W:\912-002 Jefferson Street Sidewalk Bensenville\CADD_SHEETS\912002-sht-2profile1.dgn

Bollinger, Lach & Associates, Inc.
ITASCA, ILLINOIS

USER NAME = daly	DESIGNED - BPD	REVISED -	
	DRAWN - MTC	REVISED -	
PLOT SCALE = 20.0000 ' / IN.	CHECKED - BPD	REVISED -	
PLOT DATE = 8/29/2011	DATE - 08-29-2011	REVISED -	

STATE OF ILLINOIS
DEPARTMENT OF TRANSPORTATION

PROFILE – BACK OF WALK – NORTH SIDE

1"=20' HZ
SCALE: 1"=5' VT | SHEET NO. 15 OF 38 SHEETS | STA. 10+00 TO STA. 22+00

F.A.U. RTE.	SECTION	COUNTY	TOTAL SHEETS	SHEET NO.
1370	11-00088-00-SW	DUPAGE	38	15
		CONTRACT NO. 63639		
		ILLINOIS FED. AID PROJECT		