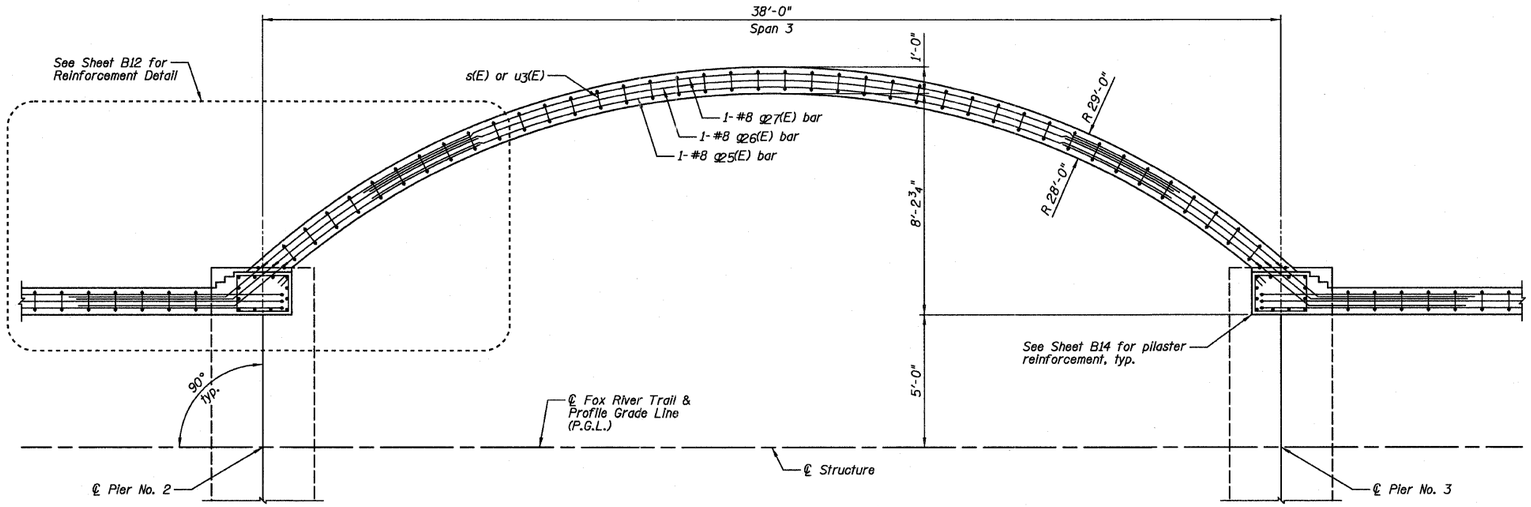

GIRDER PLAN
(Showing upper reinforcement)

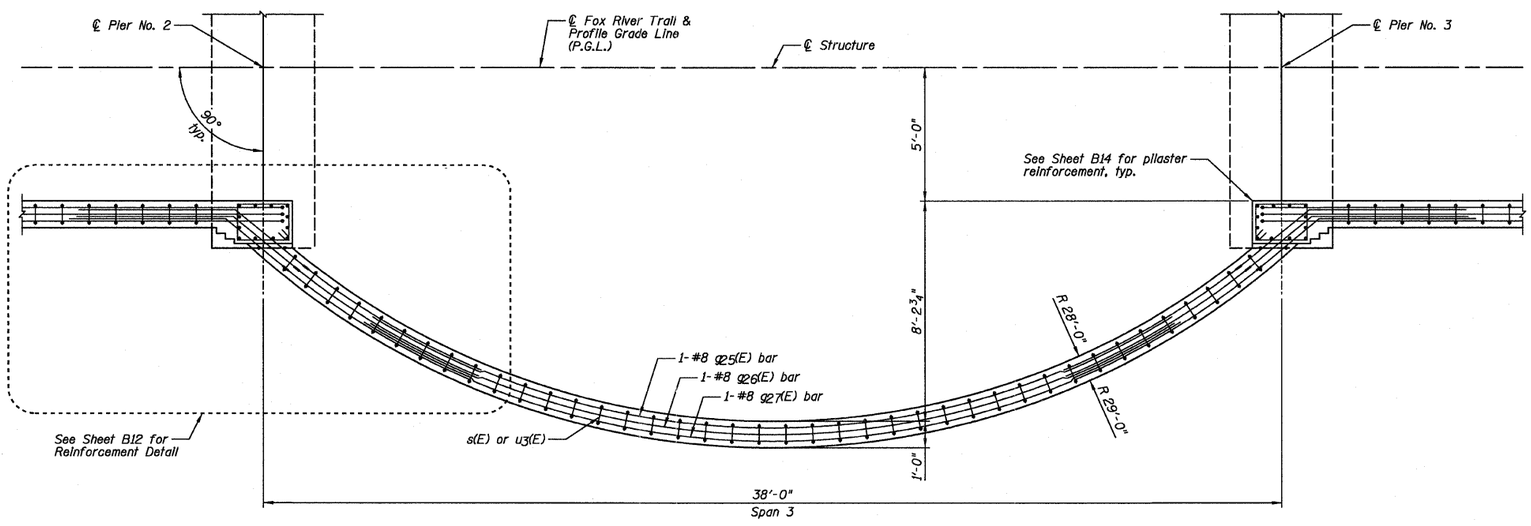

GIRDER PLAN
(Showing lower reinforcement)

MIN. BAR LAP
#8 - 4'-6"

NOTE:

See Sheet B14 for Superstructure Details and Bill of Material.

Farnsworth GROUP, INC.
2709 McGraw Drive
Bloomington, Illinois 61704
309/663-8435, 309/663-1571 fax

	DESIGNED - JML/JCZ	REVISED
	CHECKED - JML	REVISED
	DRAWN - DJM	REVISED
DATE - 10/17/11	CHECKED - MSW	REVISED

GENEVA PARK DISTRICT
GENEVA, ILLINOIS

SUPERSTRUCTURE GIRDERS
ISLAND PARK NORTH BRIDGE
SHEET NO. B10 OF 31 SHEETS

F.A. RTE.	SECTION	COUNTY	TOTAL SHEETS	SHEET NO.
N/A	06-P4005-00-BR	KANE	42	19
		CONTRACT NO. 63643		
	ILLINOIS FED. AID PROJECT			

24-7965