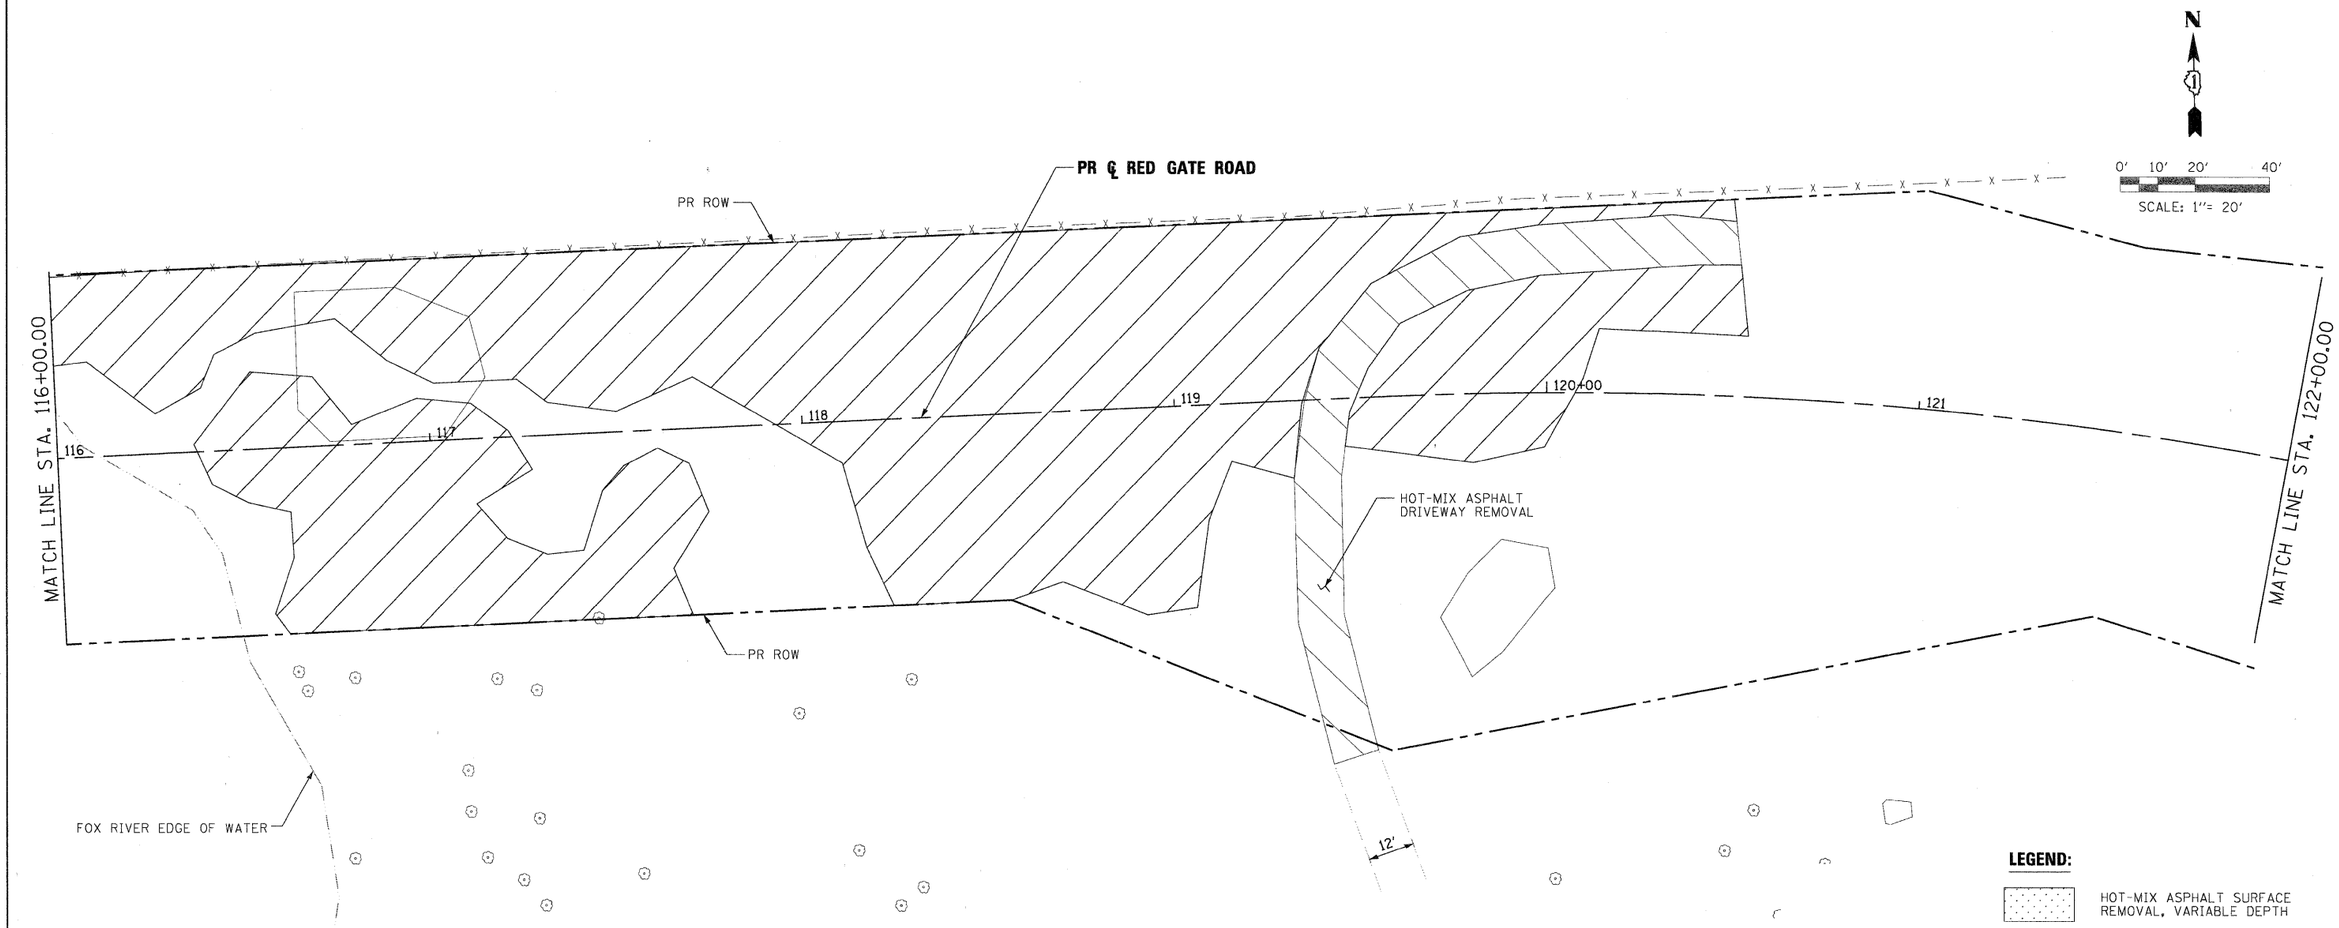

LEGEND:

- HOT-MIX ASPHALT SURFACE REMOVAL, VARIABLE DEPTH
- DRIVEWAY PAVEMENT REMOVAL
- PAVEMENT PATCHING
- SHOULDER REMOVAL
- TREE REMOVAL, ACRES
- SIGN REMOVAL
- SIDEWALK REMOVAL
- PAVEMENT REMOVAL
- CURB AND GUTTER REMOVAL
- DRAINAGE PIPE REMOVAL
- FENCE REMOVAL
- R STRUCTURE REMOVAL
- EXISTING SIGNAL REMOVAL

PLOT SCALE:1:20
X:\108025\109Z\Local Workspace\Plot\DRV\Dmn-PDF48 FULL SIZE.plt
X:\108025\109Z\Local Workspace\Plot\DRV\TITLEBLOCK.dgn

FILE NAME = ...\prpln-ABC-sht-RedGate-rem-05.dgn	DESIGNED - MAC	REVISED -
	DRAWN - TMB	REVISED -
USER NAME = toddblank	CHECKED - RMT	REVISED -
PLOT DATE = 11/21/2011	DATE - 10/23/2011	REVISED -

benesch engineers · scientists · planners

ST. CHARLES SINCE 1834

CITY OF ST. CHARLES

ROADWAY REMOVAL PLAN
RED GATE ROAD

SCALE: 1"=20' | SHEET NO. 5 OF 13 SHEETS | STA. 116+00.00 TO STA. 122+00.00

F.A. RTE.	SECTION	COUNTY	TOTAL SHEETS	SHEET NO.
	04-00092-00-BR	KANE	440	43
		CONTRACT NO. 63650		
	ILLINOIS FED. AID PROJECT			