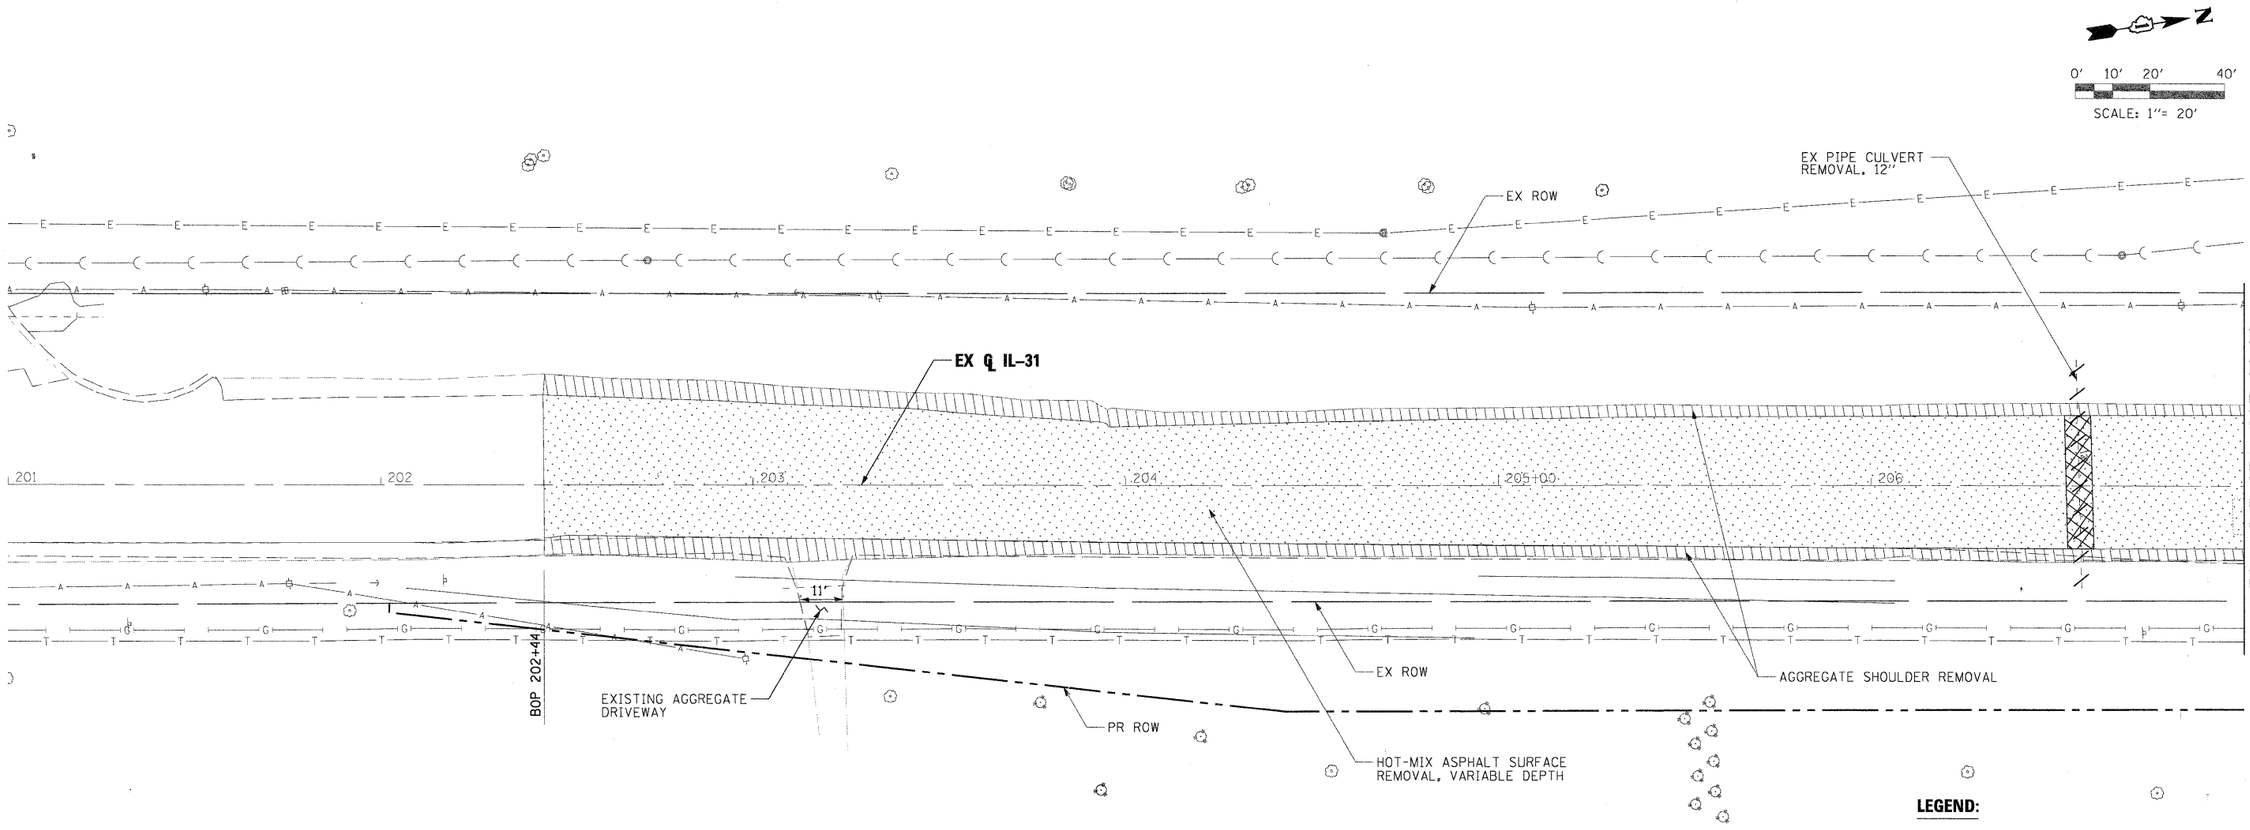

NOTE

REFER TO WATERMAIN SHEET (148) FOR ADDITIONAL REMOVAL, SOUTH AT STA 192+75 (+/-)

LEGEND:

- HOT-MIX ASPHALT SURFACE REMOVAL, VARIABLE DEPTH
- DRIVEWAY PAVEMENT REMOVAL
- PAVEMENT PATCHING
- SHOULDER REMOVAL
- TREE REMOVAL, ACRES
- SIGN REMOVAL
- SIDEWALK REMOVAL
- PAVEMENT REMOVAL
- CURB AND GUTTER REMOVAL
- DRAINAGE PIPE REMOVAL
- FENCE REMOVAL
- R STRUCTURE REMOVAL
- EXISTING SIGNAL REMOVAL

PLOT SCALE: 1:20
X:\10000S\10092\Local_Workspace\PlotDRV\Gen-PDFVB FULL SIZE.plt
X:\10000S\10092\Local_Workspace\PlotDRV\TITLEBLOCK.tbl

FILE NAME =	DESIGNED - MAC	REVISED -	
...\prpln-ABC-sht-IL31-rem-04.dgn	DRAWN - TMB	REVISED -	
USER NAME = toddblank	CHECKED - RMT	REVISED -	
PLOT DATE = 11/21/2011	DATE - 10/23/2011	REVISED -	

benesch engineers · scientists · planners

CITY OF ST. CHARLES

ROADWAY REMOVAL PLAN
IL 31

SCALE: 1"=20' | SHEET NO. 8 OF 13 SHEETS | STA. BOP TO STA. 207+00.00

F.A. RTE.	SECTION	COUNTY	TOTAL SHEETS	SHEET NO.
	04-00092-00-BR	KANE	440	46
		CONTRACT NO. 63650		
		ILLINOIS FED. AID PROJECT		