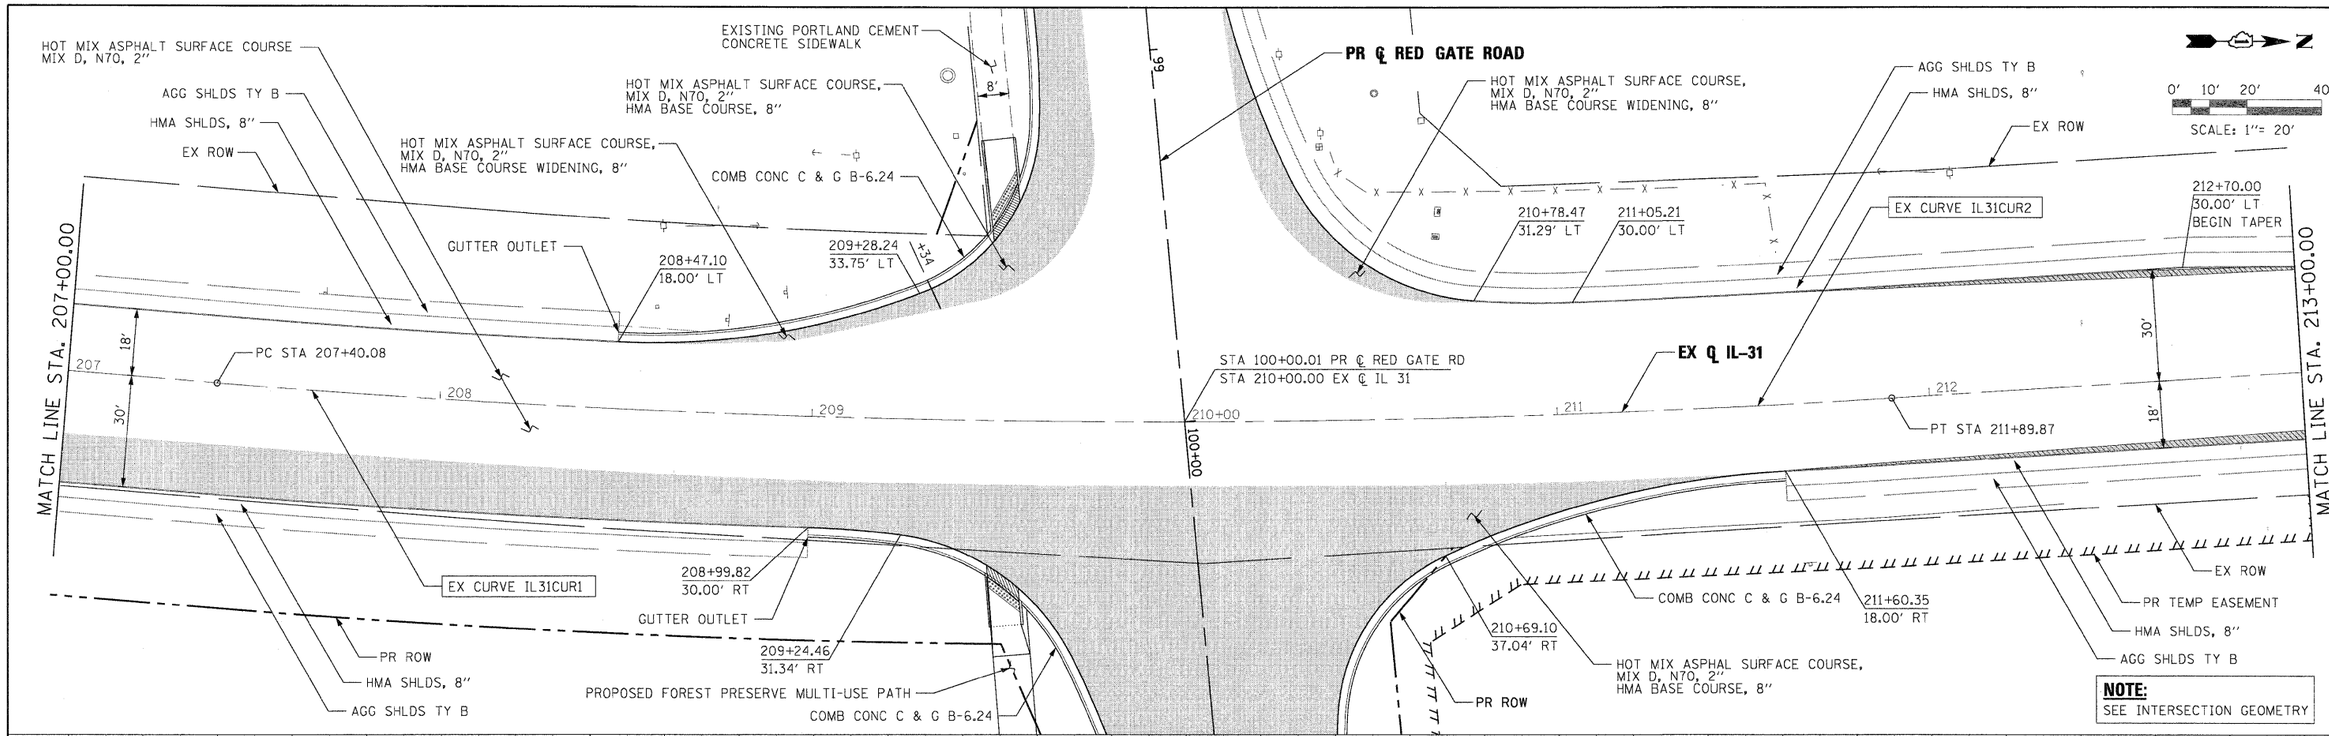

PLAN — SURVEYED, DATE, BY, NOTE BOOK, NO., ALIGNMENT CHECKED, PLAN NOTATIONS CHKD, PLOT FILE NAME

PROFILE — SURVEYED, DATE, BY, NOTE BOOK, NO., GRADES CHECKED, R.M. NOTED, STRUCTURE NOTATIONS CHKD

PLOT SCALE = 1/2
PLOT DATE = 11/21/2011
X:\1802085\1802P2\Local Workspace\PlotDRV\OmniPDF V8 FULL SIZE.plt
X:\1802085\1802P2\Local Workspace\PlotDRV\TITLEBLOCK.tb

FILE NAME = ...\prpln-ABC-sht-IL31-plnprf-12.dgn	DESIGNED - MAC	REVISED -
USER NAME = toddblank	DRAWN - TMB	REVISED -
PLOT DATE = 11/21/2011	CHECKED - RMT	REVISED -
	DATE - 10/23/2011	REVISED -

benesch engineers · scientists · planners

ST. CHARLES since 1834

CITY OF ST. CHARLES

PLAN AND PROFILE
IL 31

SCALE: 1"=20' | SHEET NO. 9 OF 14 SHEETS | STA. 207+00.00 TO STA. 213+00.00

F.A. RTE.	SECTION	COUNTY	TOTAL SHEETS	SHEET NO.
	04-00092-00-BR	KANE	440	60
		CONTRACT NO. 63650		
	ILLINOIS FED. AID PROJECT			