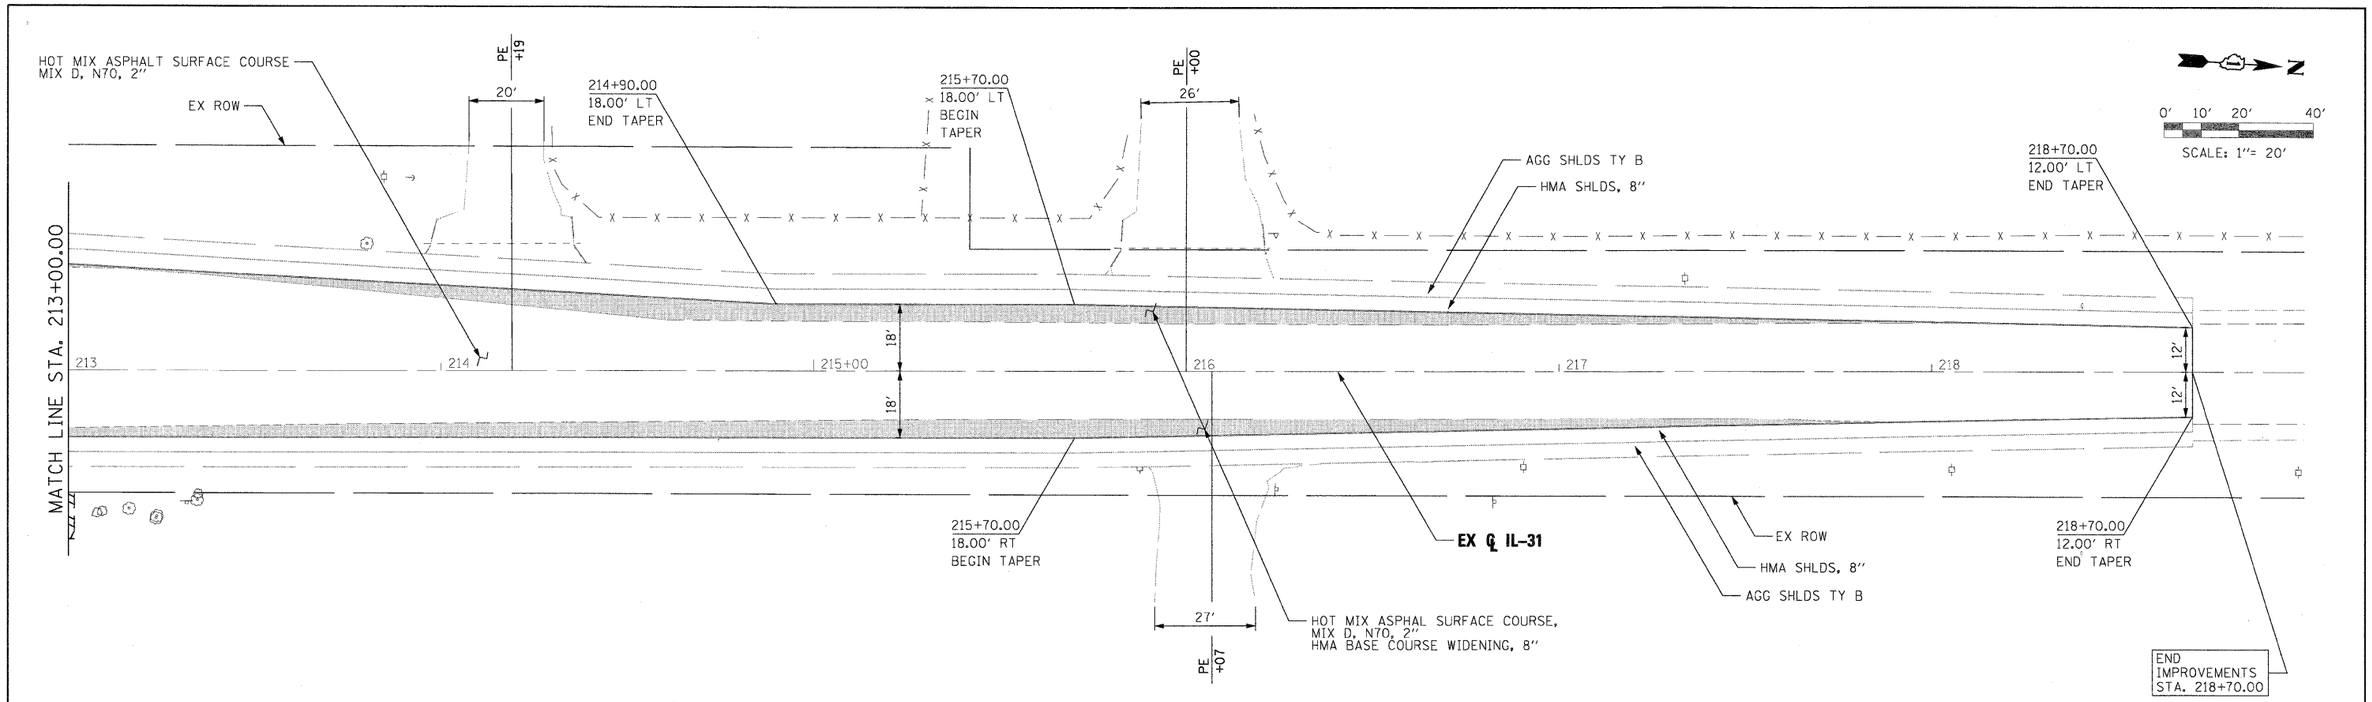

PLAN

BY	DATE
SURVEYED	
PLOTTED	
ALIGNMENT CHECKED	
GRADES CHECKED	
ELEV. NOTED	
STRUCTURE NOTATIONS CHKD	
NOTE BOOK	
NO.	

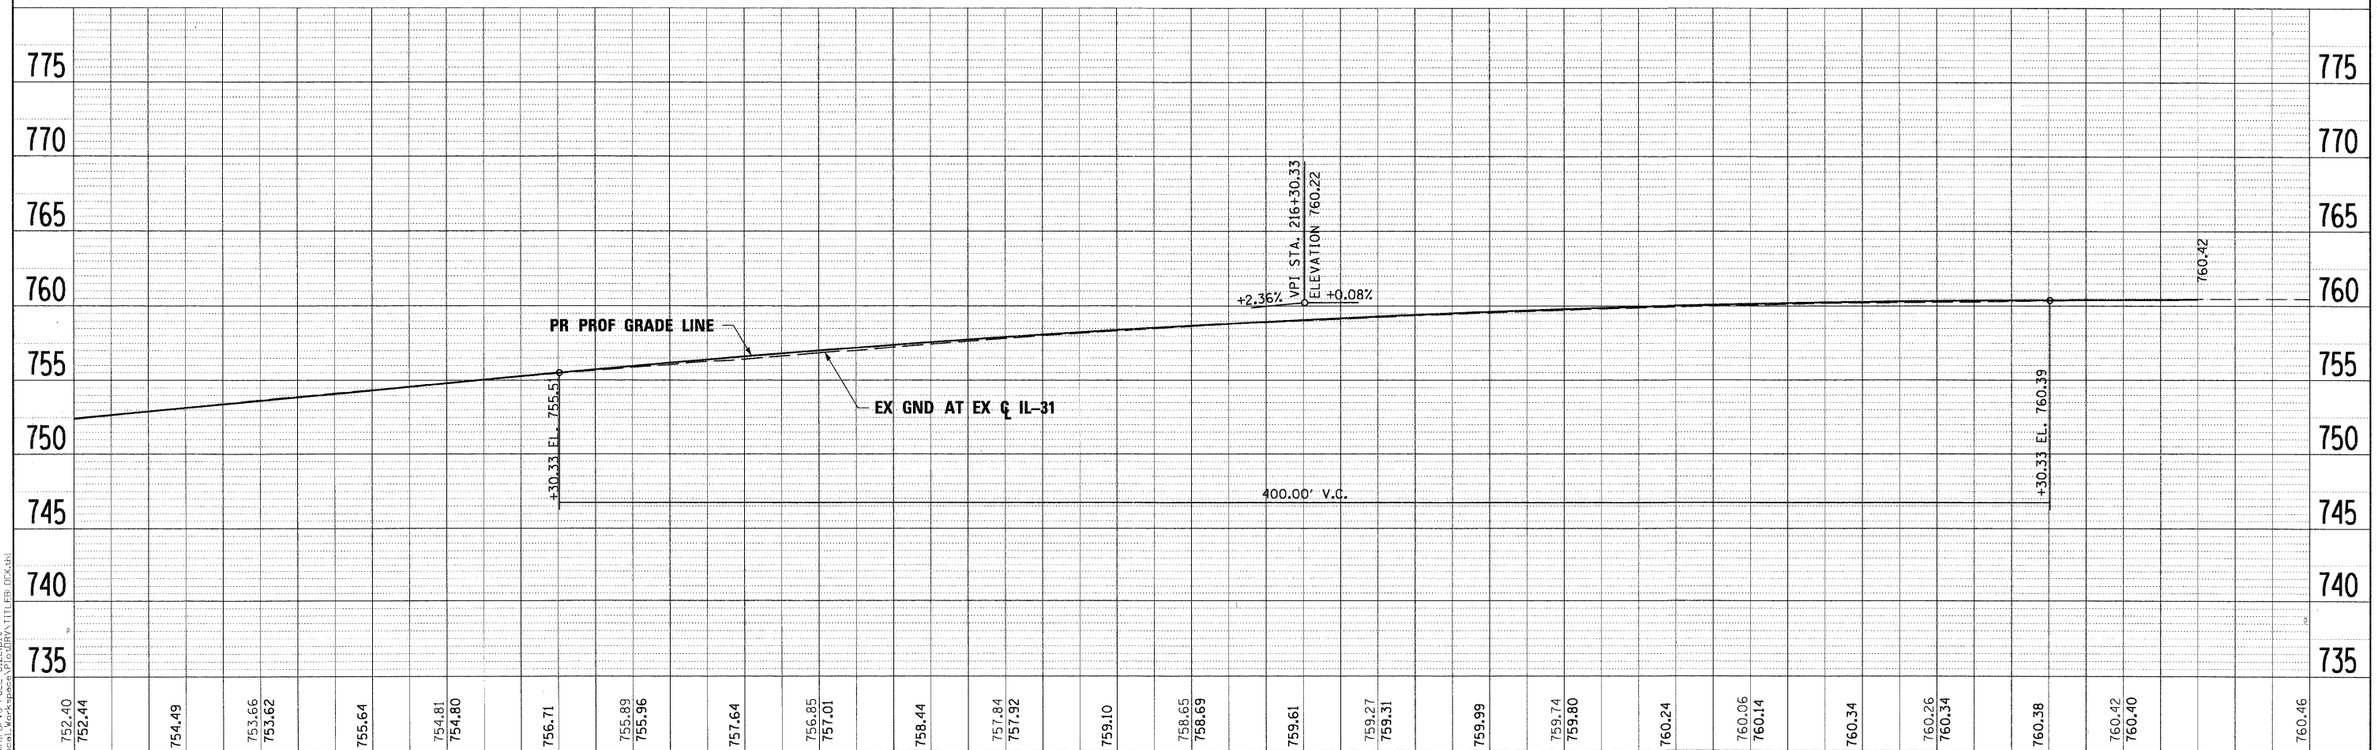

PROFILE

BY	DATE
SURVEYED	
PLOTTED	
GRADES CHECKED	
ELEV. NOTED	
STRUCTURE NOTATIONS CHKD	
NOTE BOOK	
NO.	

PLOT SCALE=1.20
M:\projects\12pc\10mm\PDFV8 FULL SIZE.pltl
X:\180283\0492\Local Workspace\Plots\DRAWTITLEBLOCK.xlsl

FILE NAME = ...\prpln-ABC-sht-IL31-plnpr-f-13.dgn	DESIGNED - MAC	REVISED -
	DRAWN - TMB	REVISED -
USER NAME = moolemen	CHECKED - RMT	REVISED -
PLOT DATE = 11/10/2011	DATE - 10/23/2011	REVISED -

benesch
engineers · scientists · planners

ST. CHARLES SINCE 1834

CITY OF ST. CHARLES

PLAN AND PROFILE
IL 31

SCALE: 1"=20' | SHEET NO. 10 OF 14 SHEETS | STA. 213+00.00 TO STA. EOP

F.A. RTE.	SECTION	COUNTY	TOTAL SHEETS	SHEET NO.
	04-00092-00-BR	KANE	440	61
		CONTRACT NO. 63650		
	ILLINOIS FED. AID PROJECT			