PLAN

DATE	BY	
		SURVEYED
		PLOTTED
		ALIGNMENT CHECKED
		GRADES CHECKED
		R.M. NOTED
		STRUCTURE NOTATNS CHKD

NOTE BOOK
NO.
CADD FILE NAME

PROFILE

DATE	BY	
		SURVEYED
		PLOTTED
		GRADES CHECKED
		R.M. NOTED
		STRUCTURE NOTATNS CHKD

NOTE BOOK
NO.

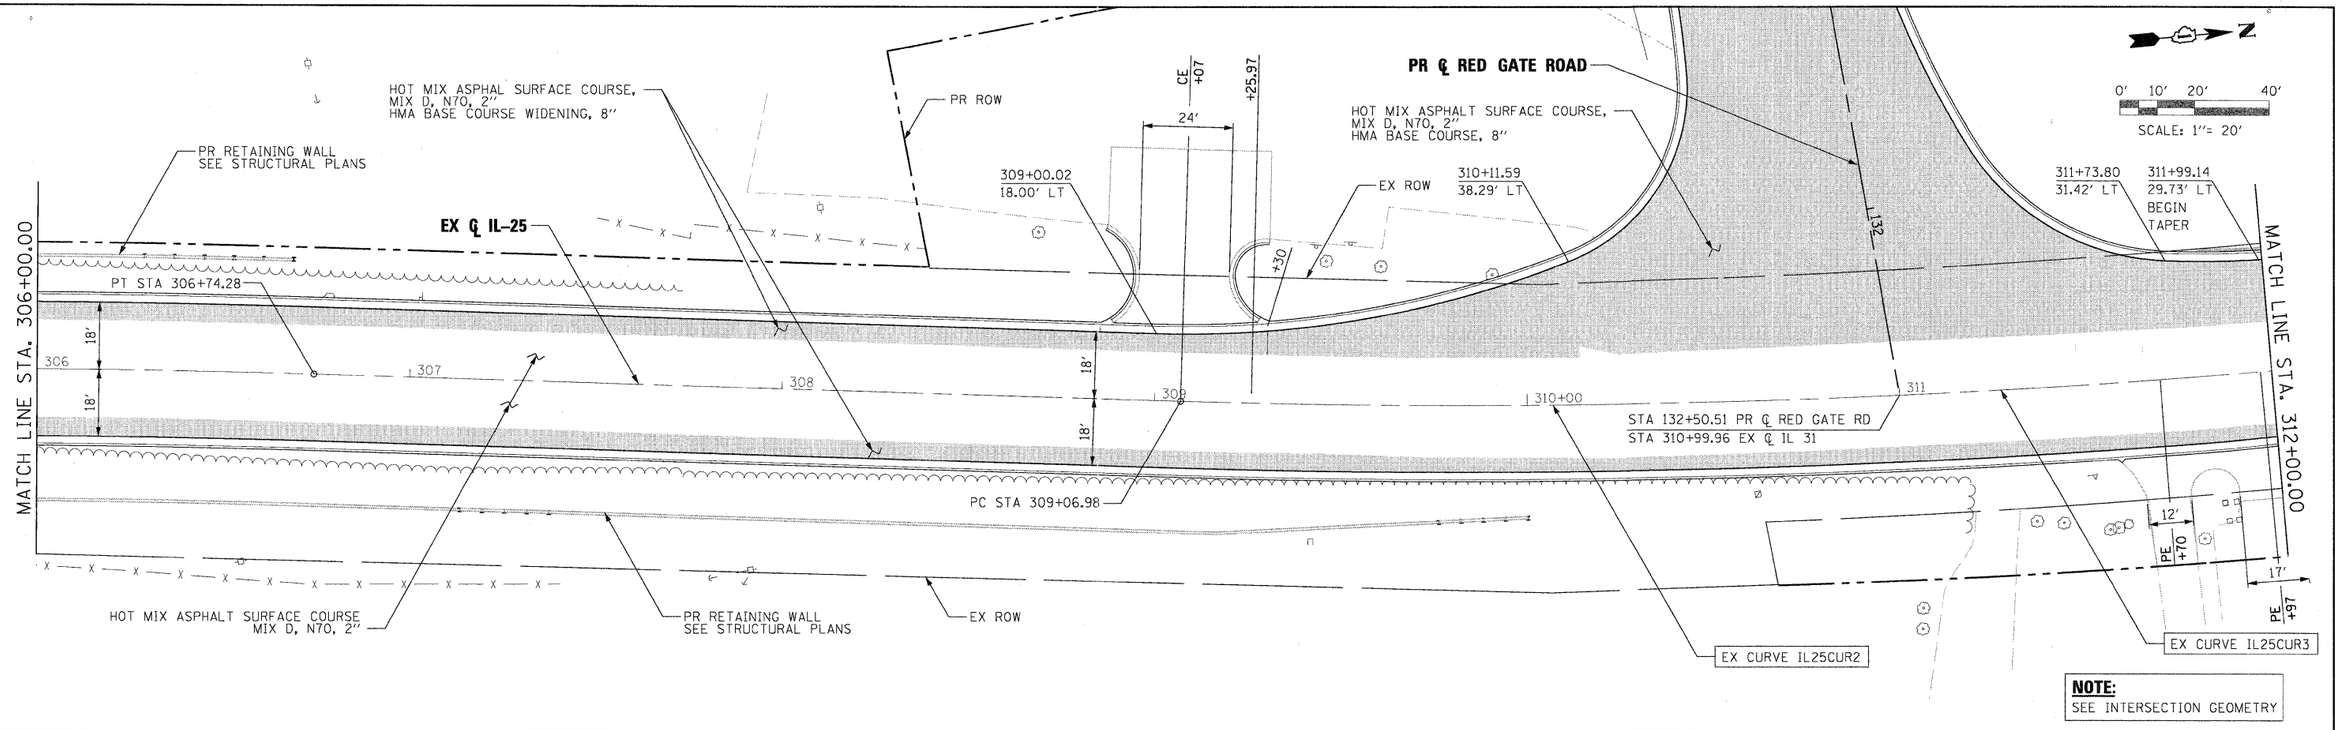

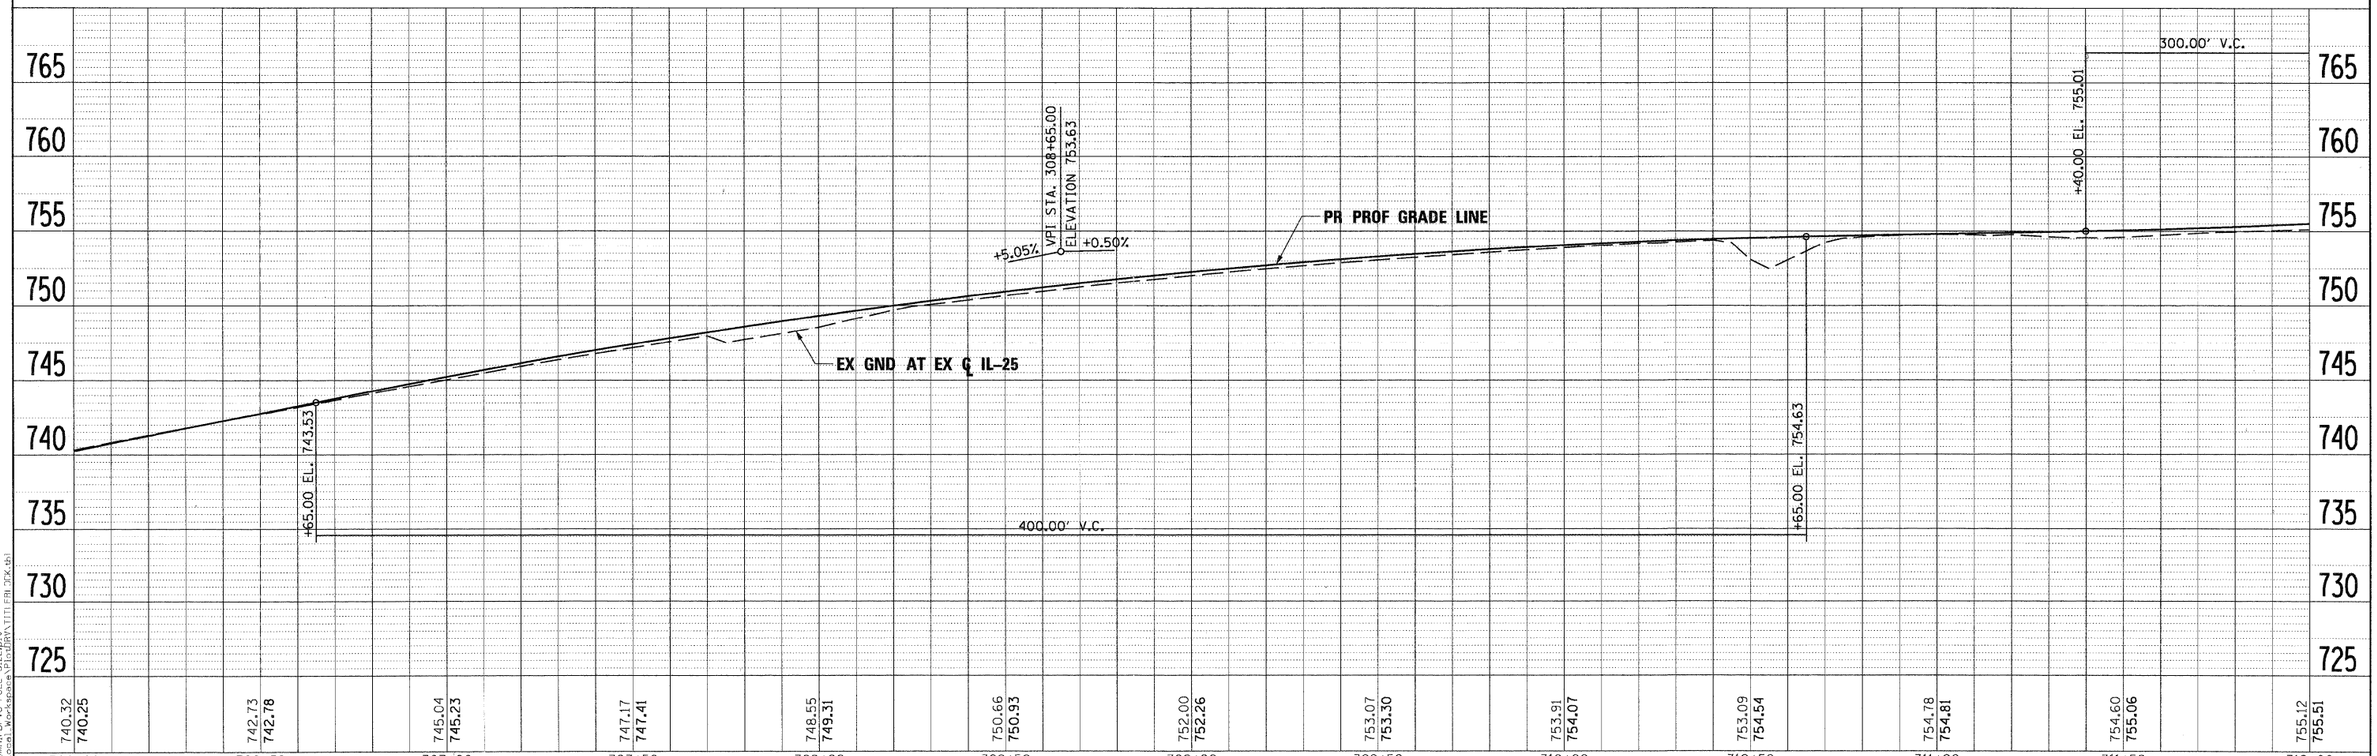

FILE NAME = ...\prpln-ABC-sht-IL25-plnprf-09.dgn	DESIGNED - MAC	REVISED -
	DRAWN - TMB	REVISED -
USER NAME = mcoleman	CHECKED - RMT	REVISED -
PLOT DATE = 11/10/2011	DATE - 10/23/2011	REVISED -

benesch
engineers · scientists · planners

ST. CHARLES SINCE 1834

CITY OF ST. CHARLES

PLAN AND PROFILE
IL 25

SCALE: 1"=20' | SHEET NO. 12 OF 14 SHEETS | STA. 306+00.00 TO STA. 312+00.00

F.A. RTE.	SECTION	COUNTY	TOTAL SHEETS	SHEET NO.
	04-00092-00-BR	KANE	440	63
		CONTRACT NO. 63650		
	ILLINOIS FED. AID PROJECT			

PLOT SCALE=1.00
PLOT DATE=11/10/2011
M:\Projects\2009\09092A\Local Workspace\Plndprf\TTI_PRJK.tbl
X:\AutoCAD Civil 3D Projects\09092A\Dana\PDF\V8 FULL SIZE.plt