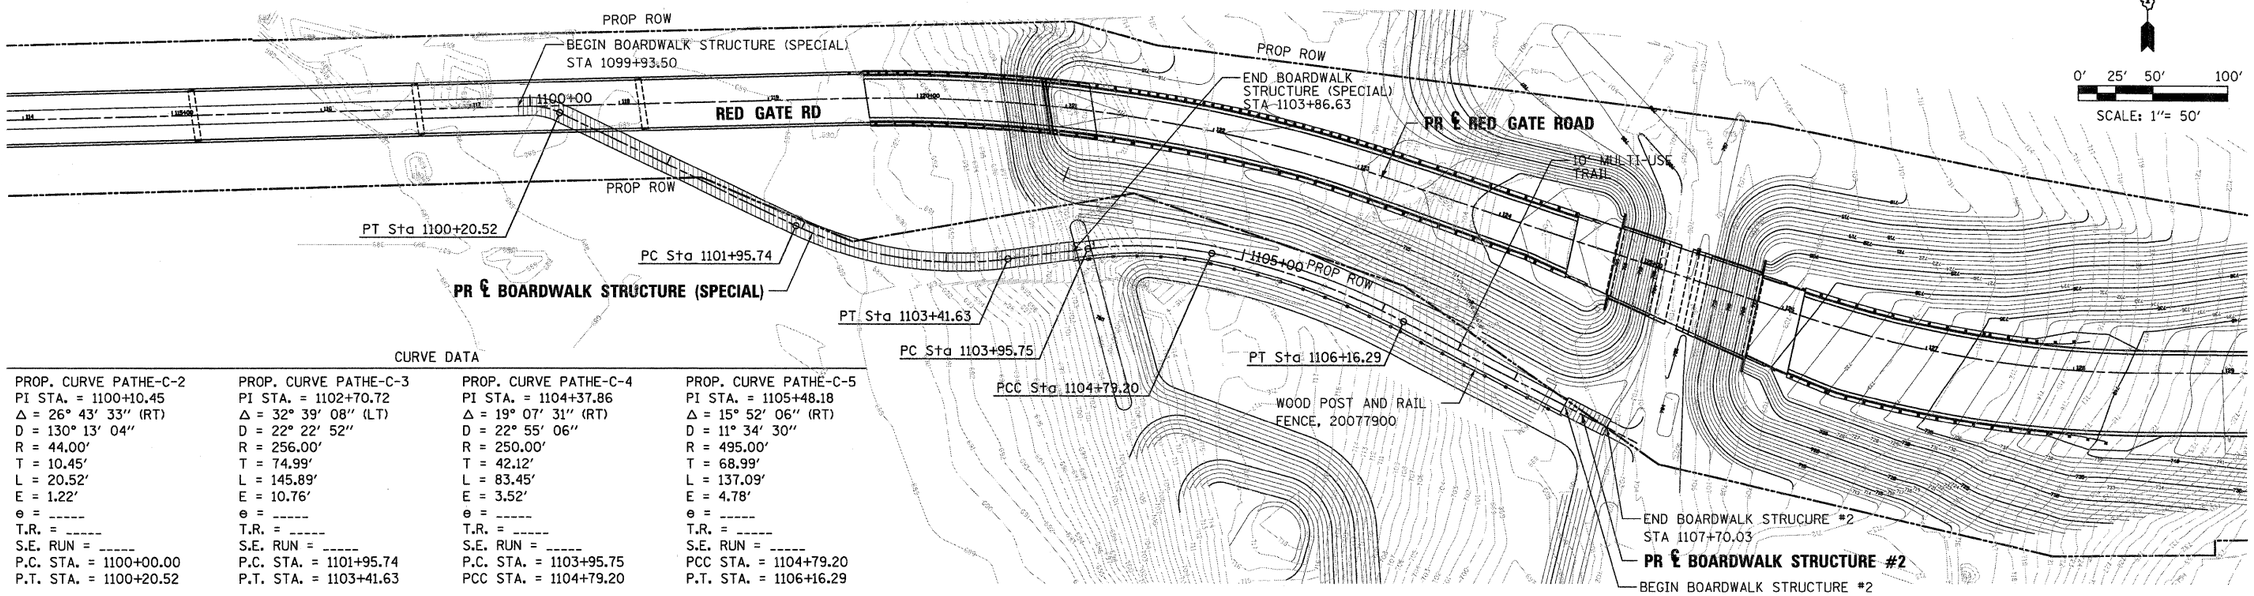

CURVE DATA

PROP. CURVE PATHE-C-2	PROP. CURVE PATHE-C-3	PROP. CURVE PATHE-C-4	PROP. CURVE PATHE-C-5
PI STA. = 1100+10.45	PI STA. = 1102+70.72	PI STA. = 1104+37.86	PI STA. = 1105+48.18
Δ = 26° 43′ 33″ (RT)	Δ = 32° 39′ 08″ (LT)	Δ = 19° 07′ 31″ (RT)	Δ = 15° 52′ 06″ (RT)
D = 130° 13′ 04″	D = 22° 22′ 52″	D = 22° 55′ 06″	D = 11° 34′ 30″
R = 44.00′	R = 256.00′	R = 250.00′	R = 495.00′
T = 10.45′	T = 74.99′	T = 42.12′	T = 68.99′
L = 20.52′	L = 145.89′	L = 83.45′	L = 137.09′
E = 1.22′	E = 10.76′	E = 3.52′	E = 4.78′
e = _____	e = _____	e = _____	e = _____
T.R. = _____	T.R. = _____	T.R. = _____	T.R. = _____
S.E. RUN = _____	S.E. RUN = _____	S.E. RUN = _____	S.E. RUN = _____
P.C. STA. = 1100+00.00	P.C. STA. = 1101+95.74	P.C. STA. = 1103+95.75	PCC STA. = 1104+79.20
P.T. STA. = 1100+20.52	P.T. STA. = 1103+41.63	PCC STA. = 1104+79.20	P.T. STA. = 1106+16.29

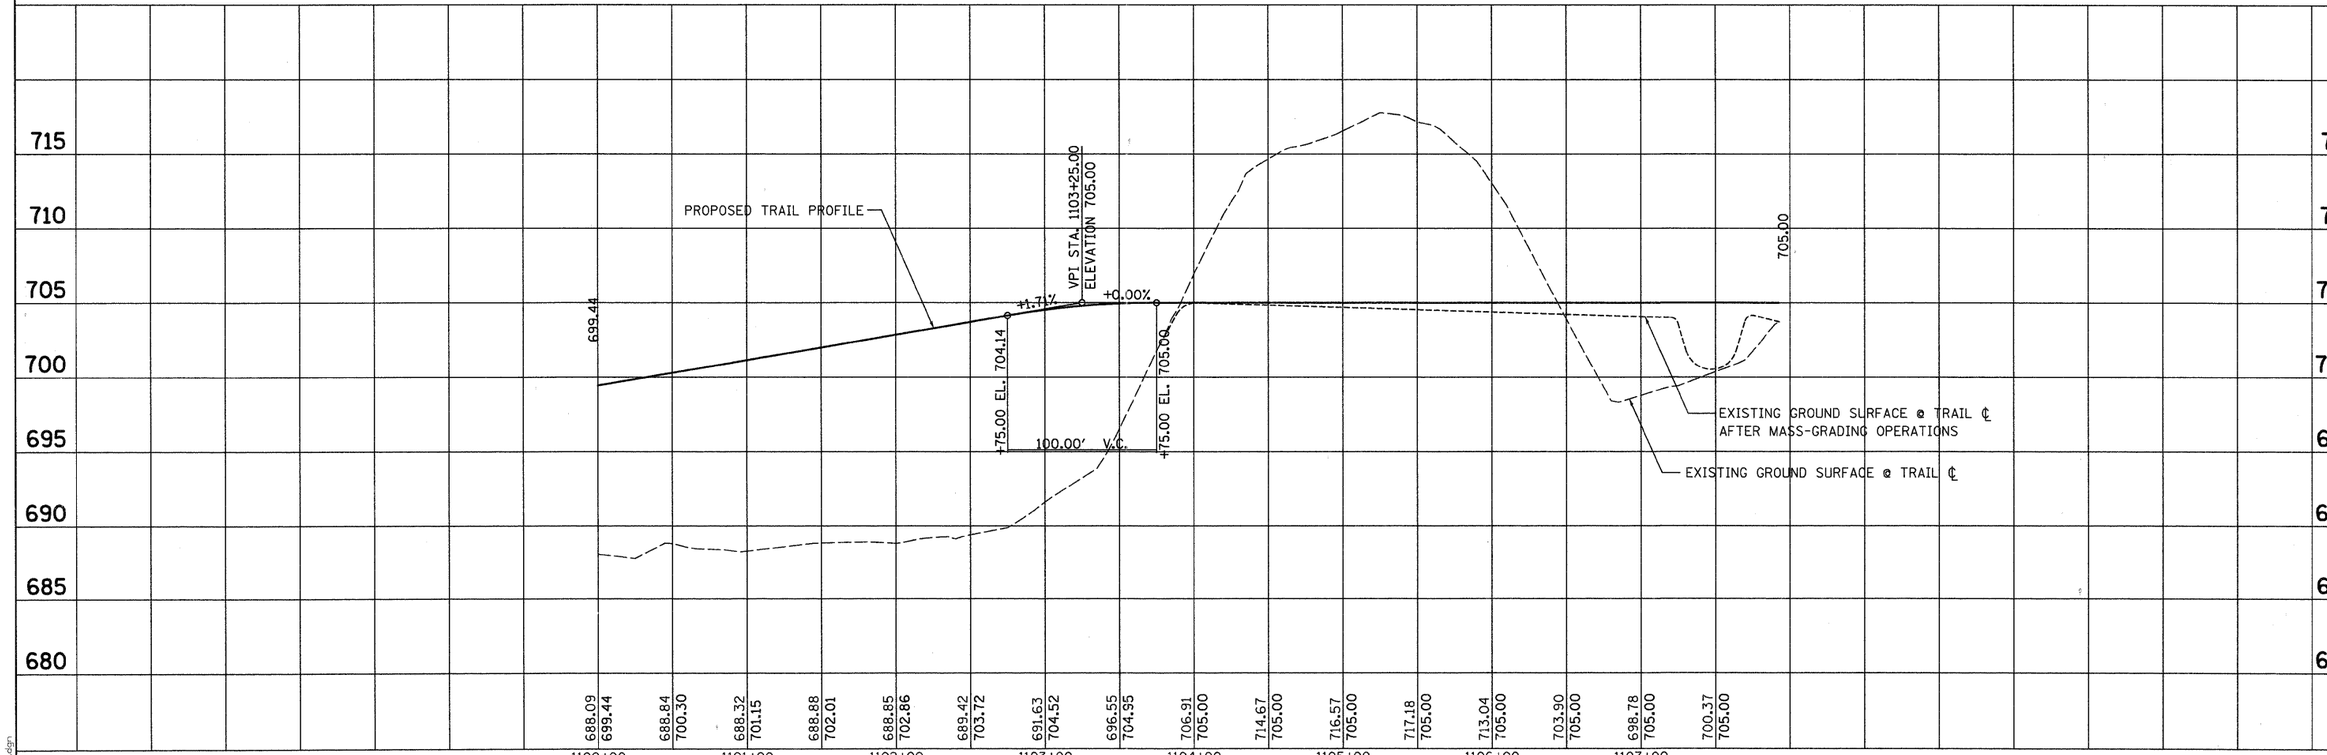

FILE NAME =	DESIGNED - BD/WS	REVISED	TERRA ENGINEERING LTD. 225 W. OHIO ST., FOURTH FL. CHICAGO, IL 60654 (312)467-0123	CITY OF ST. CHARLES	RED GATE ROAD TRAIL AND BOARDWALK ALIGNMENT AND PROFILE – EAST BANK	F.A. RTE.	SECTION	COUNTY	TOTAL SHEETS	SHEET NO.
	DRAWN - BD/JW/KC	REVISED -					04-00092-00-BR	KANE	440	73
USER NAME = TERRA	CHECKED - WS	REVISED -						CONTRACT NO. 63650		
PLOT DATE = 11/8/2011	DATE - 10/24/2011	REVISED -			SCALE: SHEET NO. OF SHEETS STA. TO STA.			ILLINOIS FED. AID PROJECT		

BNIM K_EAST_PP_01.dgn