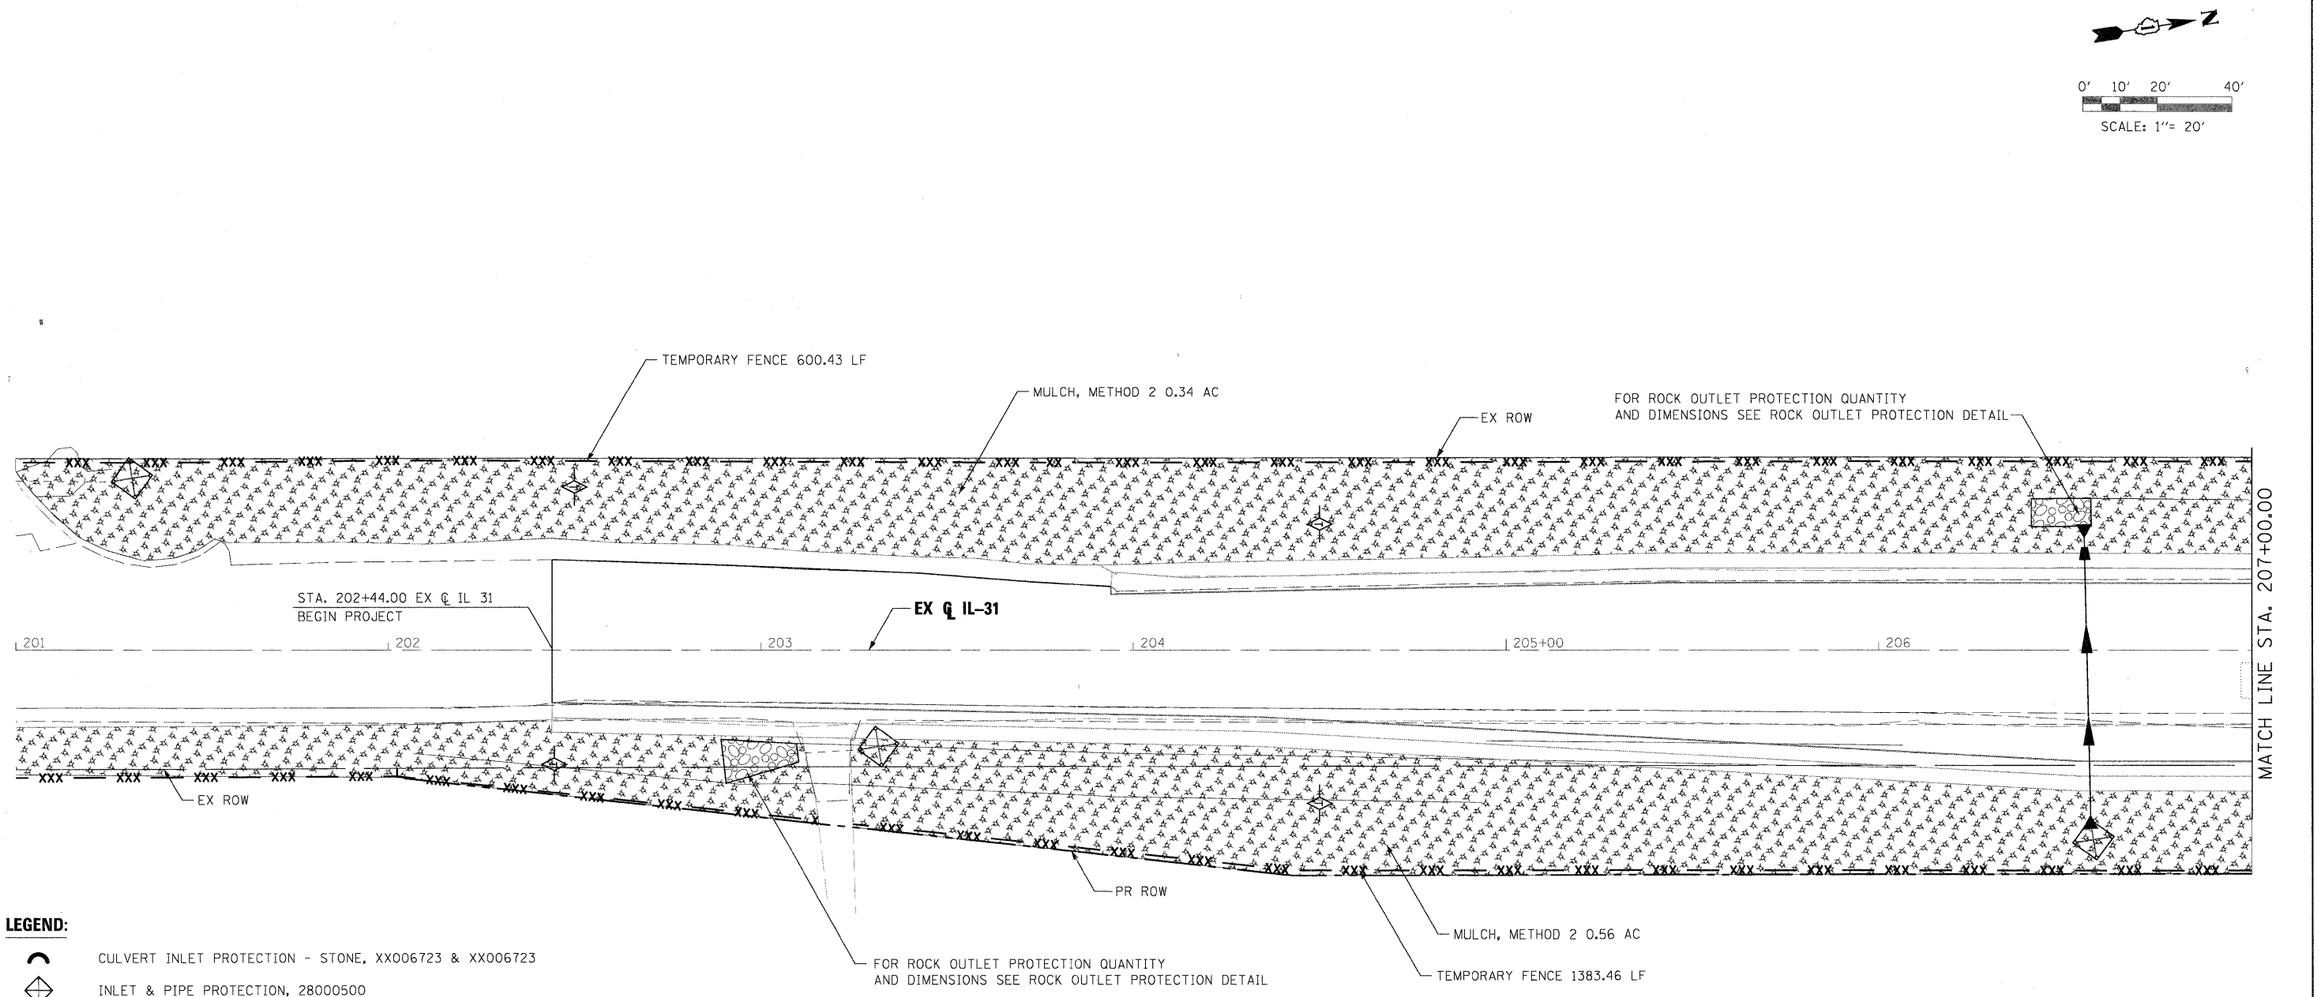

LEGEND:

- CULVERT INLET PROTECTION - STONE, XX006723 & XX006723
- INLET & PIPE PROTECTION, 28000500
- TEMPORARY DITCH CHECK, 28000300
- INLET FILTERS, 28000510
- PERIMETER EROSION BARRIER, 28000400
- — XXX — TEMPORARY FENCE, 20101000
- TURBIDITY CURTAIN, XX003967
- PERIMETER EROSION BARRIER, ROLLED EXCELSIOR XX006729
- SEDIMENT BASIN, 20200300
- MULCH, METHOD 2, 25100115
- RIP RAP, 28100105 & 28100107
- STABILIZED CONSTRUCTION ENTRANCE, X0322671

NOTE

EXTEND MULCH AND TEMPORARY FENCE TO STA. 192+80
FOR WATER MAIN WORK (SEE SHEET 148)

PLOT SCALE=1.20
K:\Projects\19821\Local Work\Roads\19GDRN\TITLEBLOCK.tbl

FILE NAME = ...\prpln-ABC-sht-IL31-es-00.dgn	DESIGNED - MAC	REVISED -
	DRAWN - TMB	REVISED -
USER NAME = tblank	CHECKED - RMT	REVISED -
PLOT DATE = 11/9/2011	DATE - 10/23/2011	REVISED -

benesch engineers · scientists · planners

ST. CHARLES SINCE 1834

CITY OF ST. CHARLES

EROSION AND SEDIMENT CONTROL
IL 31

SCALE: 1"=20' | SHEET NO. 13 OF 23 SHEETS | STA. BOP TO STA. 207+00.00

F.A. RTE.	SECTION	COUNTY	TOTAL SHEETS	SHEET NO.
	04-00092-00-BR	KANE	440	114
		CONTRACT NO. 63650		
		ILLINOIS FED. AID PROJECT		