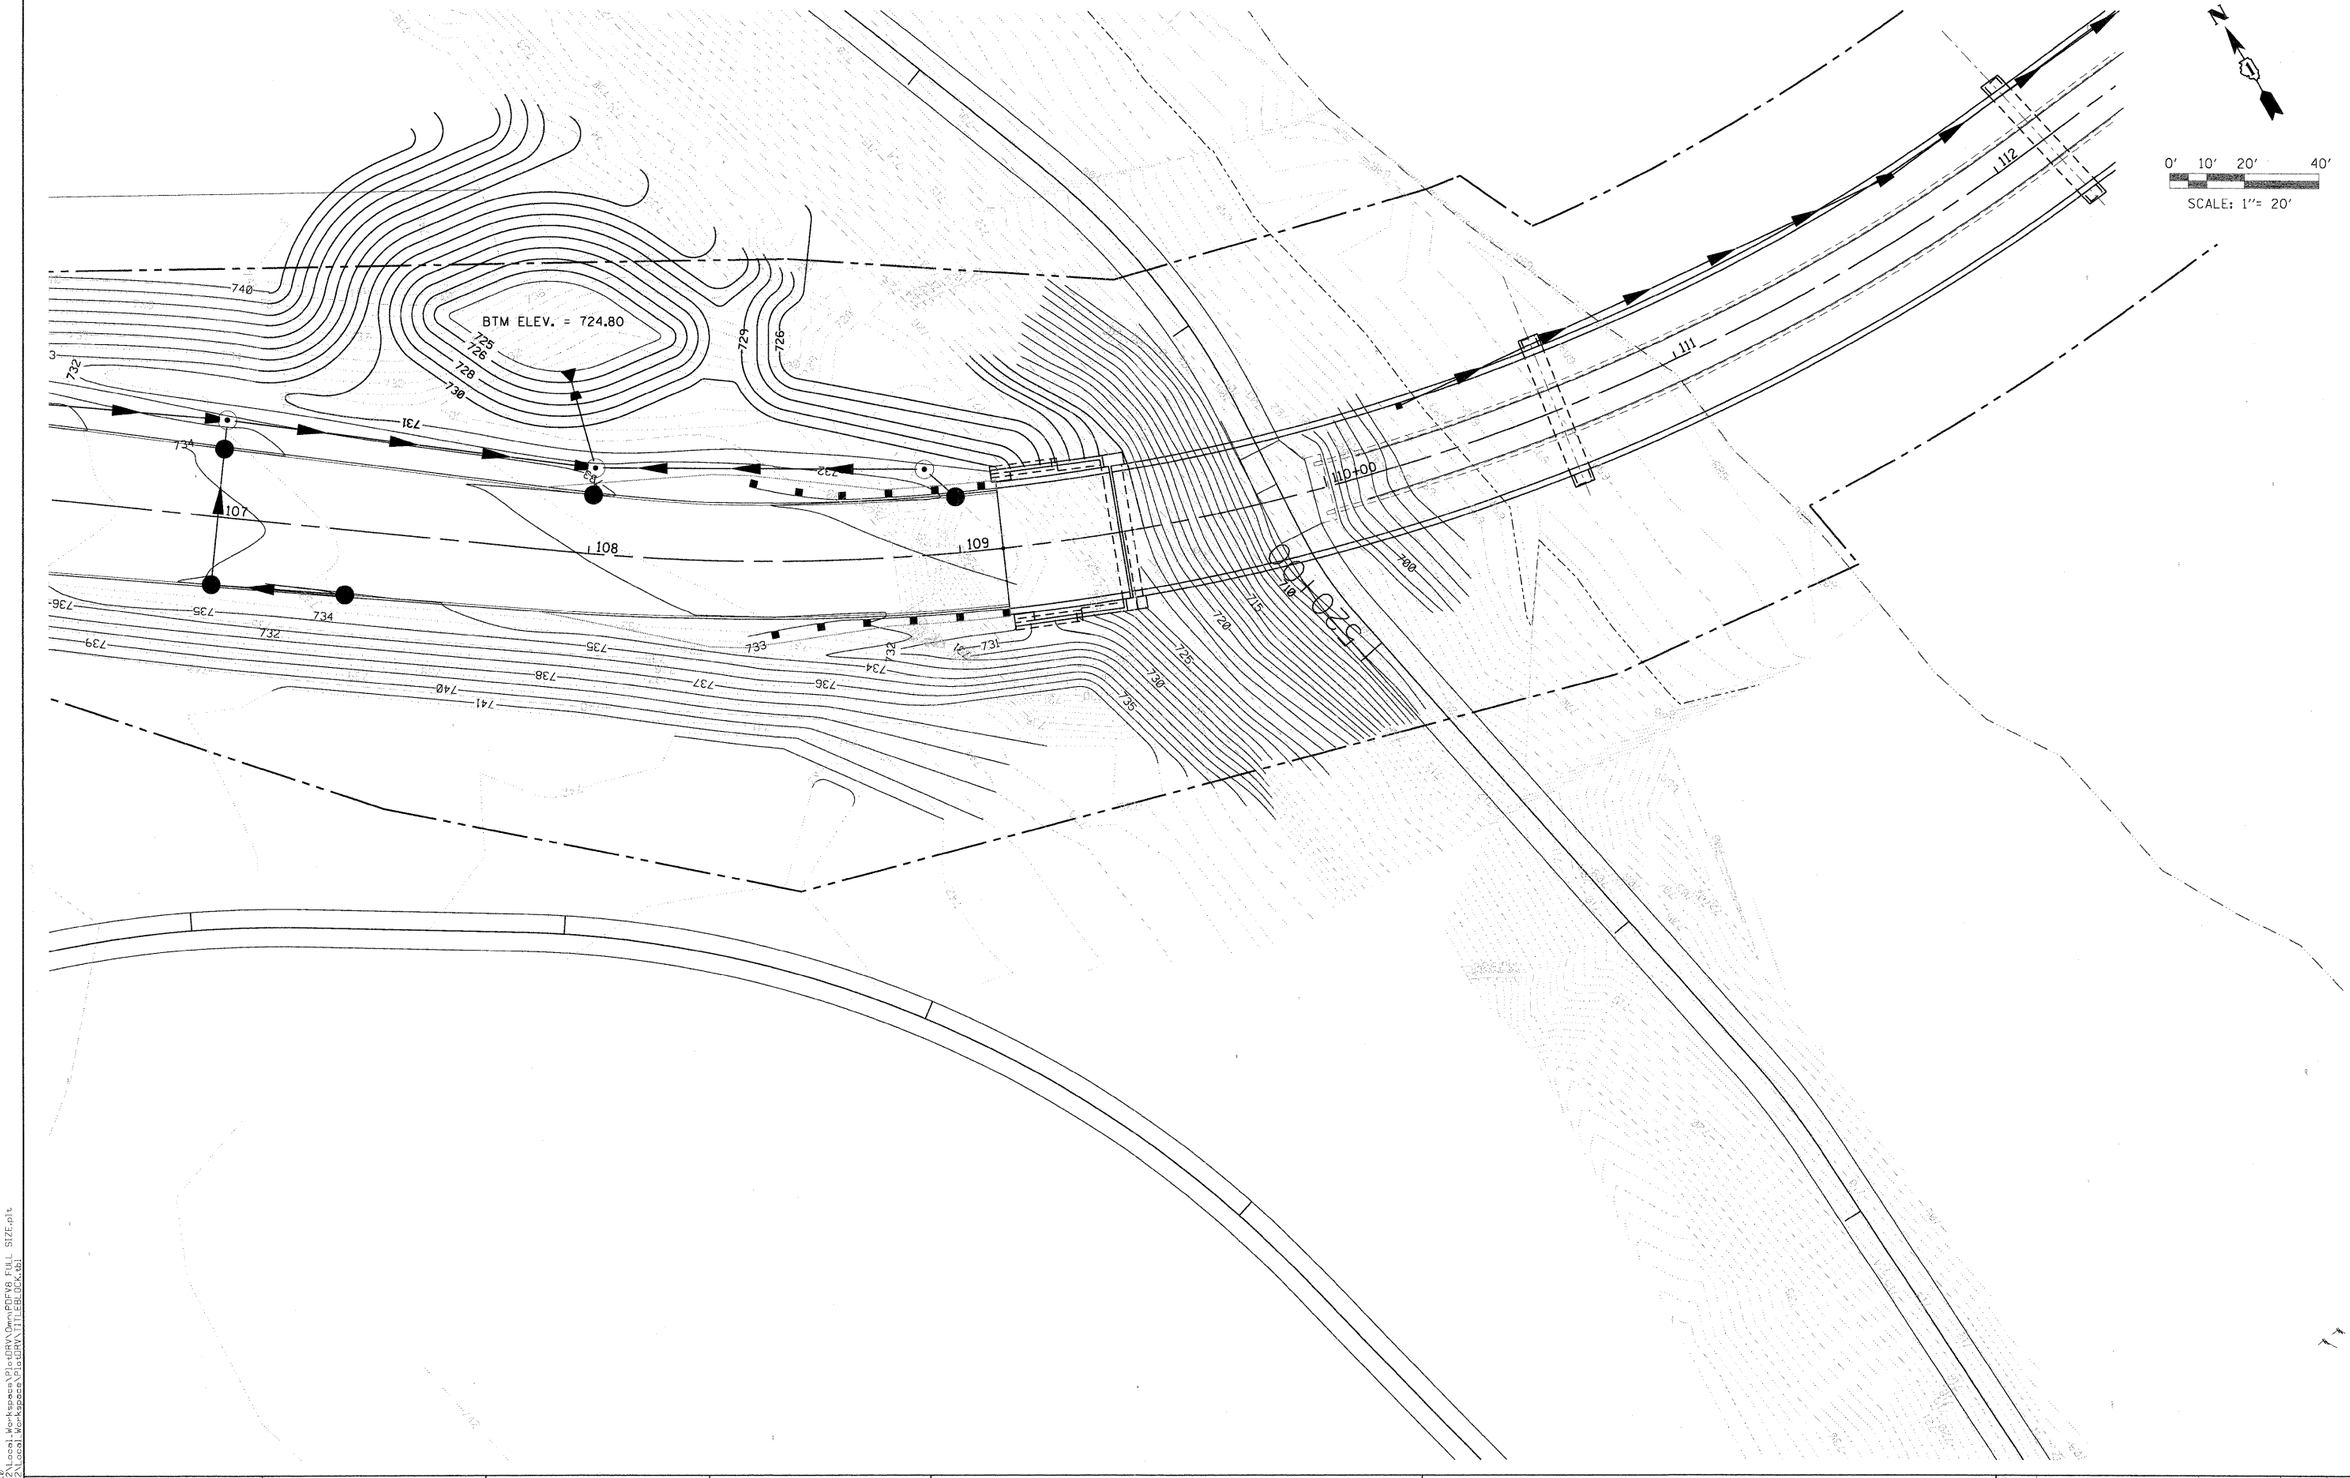

PLOT SCALE=1:20
X:\2020\2020-120\PZ\Local Workspace\Plot\DRWG\mxPDFV8_FULL SIZE.plt
X:\2020\2020-120\PZ\Local Workspace\Plot\PLOTTABLES\BLACK.tbl

FILE NAME =	DESIGNED - MAC	REVISED -
...\prpln-ABC-sht-pond-west-drn.dgn	DRAWN - TMB	REVISED -
USER NAME = tblank	CHECKED - RMT	REVISED -
PLOT DATE = 11/29/2011	DATE - 10/23/2011	REVISED -

benesch
engineers · scientists · planners

ST. CHARLES
VISION 2020

CITY OF ST. CHARLES

DRAINAGE – WEST
GRADING PLAN

SCALE: 1"=20' | SHEET NO. 16 OF 19 SHEETS | STA. | TO STA.

F.A. RTE.	SECTION	COUNTY	TOTAL SHEETS	SHEET NO.
	04-00092-00-BR	KANE	440	140
		CONTRACT NO. 63650		
	ILLINOIS	FED. AID PROJECT		