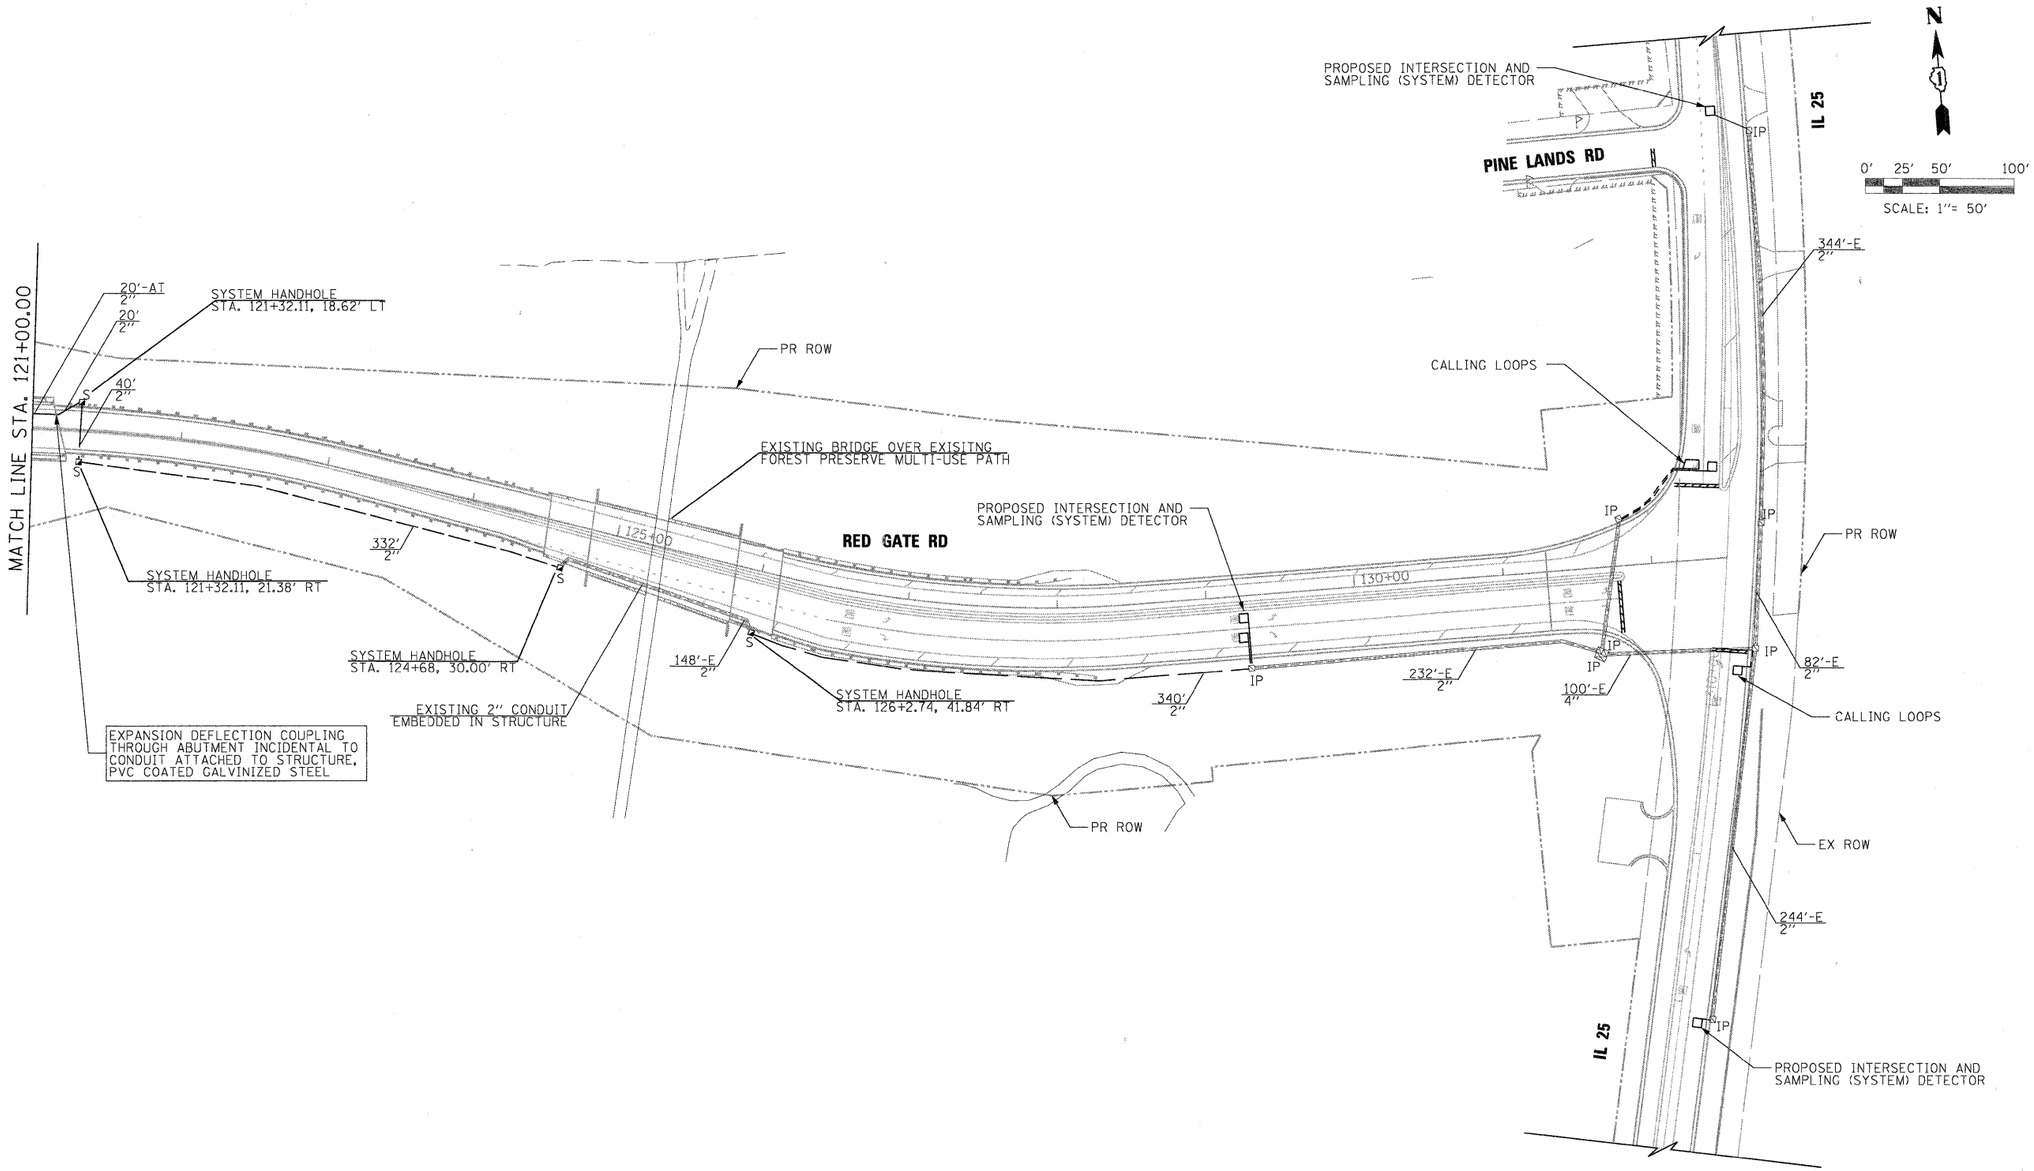

LEGEND

AT - CONDUIT ATTACHED TO STRUCTURE, PVC COATED GALVANIZED STEEL

PLOT SCALE=1:50
X:\12002S\1002S\Local Workspaces\Plotdir\0mmPDFV8 FULL SIZE.plt
X:\12002S\1002S\Local Workspaces\Plotdir\TITLEBLOCK.dgn

FILE NAME = ...\prpln-ABC-sht-RedGate-Incon-23.dgn	DESIGNED - BC	REVISED -	
	DRAWN - BC	REVISED -	
USER NAME = toddblank	CHECKED - MPM	REVISED -	
PLOT DATE = 11/22/2011	DATE - 10/23/2011	REVISED -	

benesch engineers · scientists · planners

ST. CHARLES SINCE 1983

CITY OF ST. CHARLES

INTERCONNECT PLAN
RED GATE ROAD

SCALE: | SHEET NO. 3 OF 4 SHEETS | STA. | TO STA.

F.A. RTE.	SECTION	COUNTY	TOTAL SHEETS	SHEET NO.
	04-00092-00-BR	KANE	440	201
		CONTRACT NO. 63650		
	ILLINOIS FED. AID PROJECT			