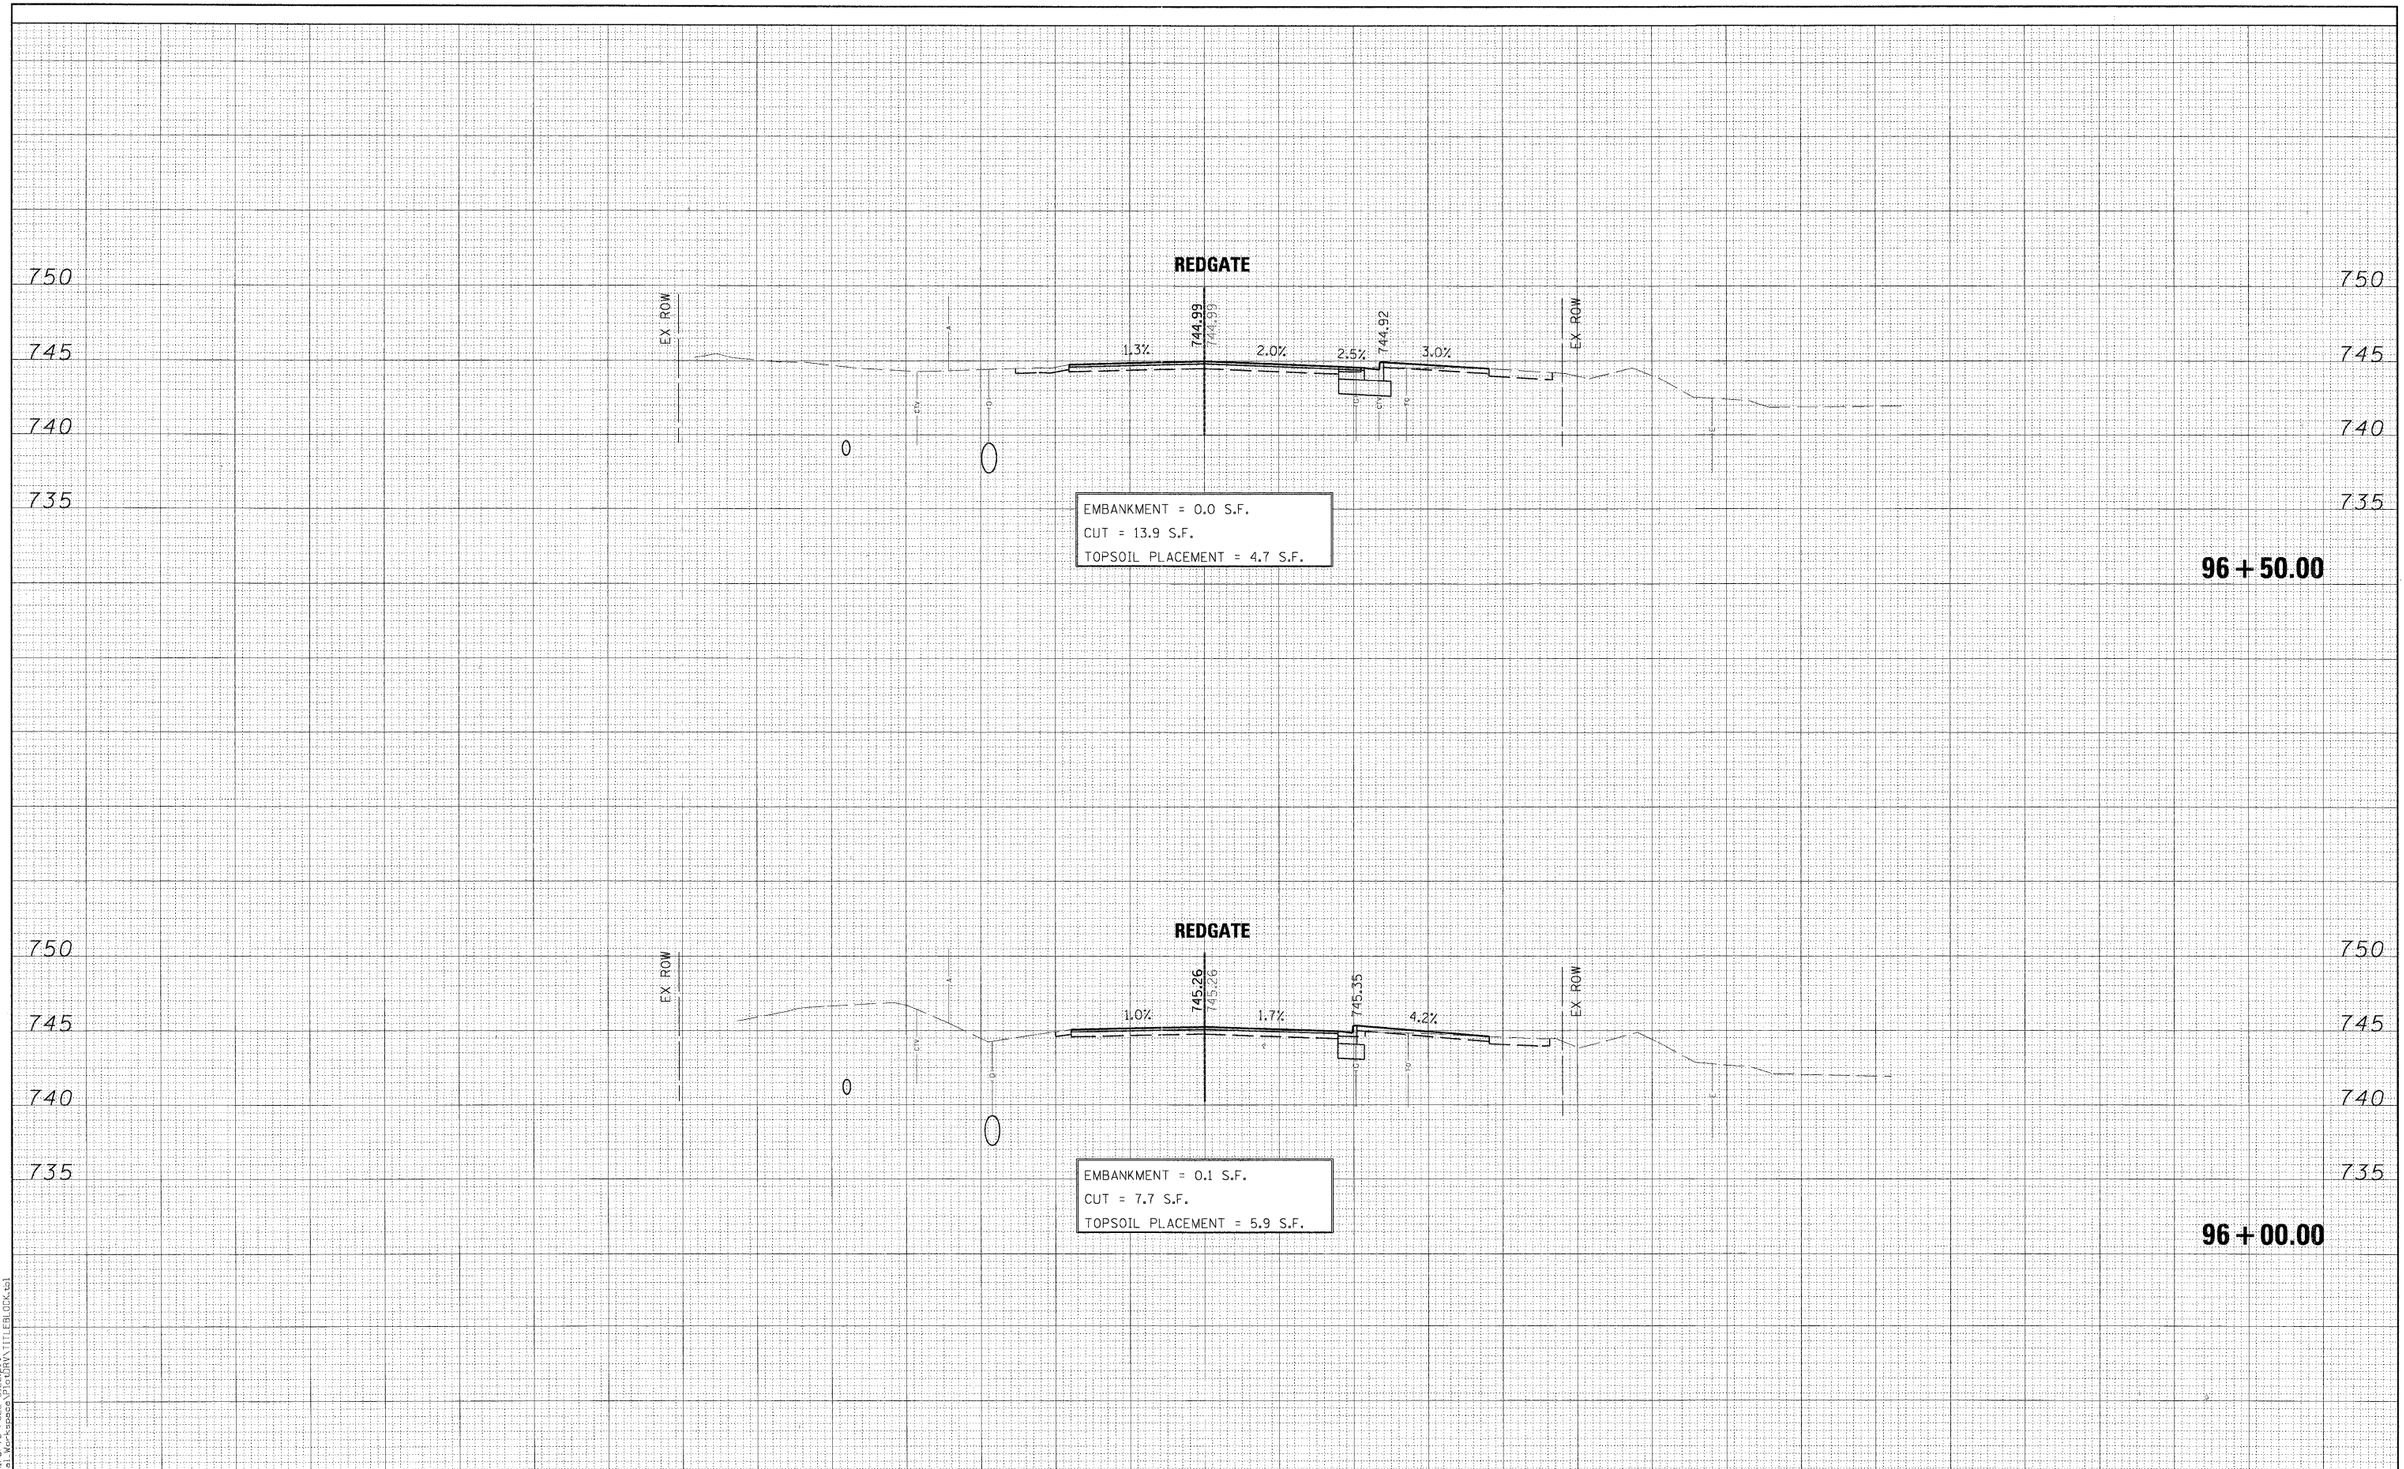

FINAL SURVEY		BY	DATE
NOTE BOOK	SURVEYED		
NO.	PLOTTED		
	TEMPLATE		
	AREAS		
	AREAS CHECKED		

ORIGINAL SURVEY		BY	DATE
NOTE BOOK	SURVEYED		
NO.	PLOTTED		
	TEMPLATE		
	AREAS		
	AREAS CHECKED		

PLOT SCALE: 1:10
Ms\plotcfg\23-cd\Omni\PDFV8 FULL SIZE.plt
X:\100005\10092\Local Workspace\PlotDRV\TITLEBLOCK.tbl

FILE NAME =	DESIGNED - MAC	REVISED -	
...\Cross_sections\REDGATE-PXS.DGN	DRAWN - TMB	REVISED -	
USER NAME = mccleman	CHECKED - RMT	REVISED -	
PLOT DATE = 11/9/2011	DATE - 10/23/2011	REVISED -	

benesch engineers · scientists · planners

ST. CHARLES SINCE 1834

CITY OF ST. CHARLES

RED GATE ROAD
CROSS-SECTIONS

SCALE: | SHEET NO. 1 OF 54 SHEETS | STA. 96+00.00 TO STA. 96+50.00

F.A. RTE.	SECTION	COUNTY	TOTAL SHEETS	SHEET NO.
	04-00092-00-BR	KANE	440	312
		CONTRACT NO. 63650		
		ILLINOIS FED. AID PROJECT		