FINAL SURVEY	NOTE BOOK	NO.
SURVEYED	BY	
PLOTTED		
TEMPLATE		
AREAS		
AREAS CHECKED		DATE

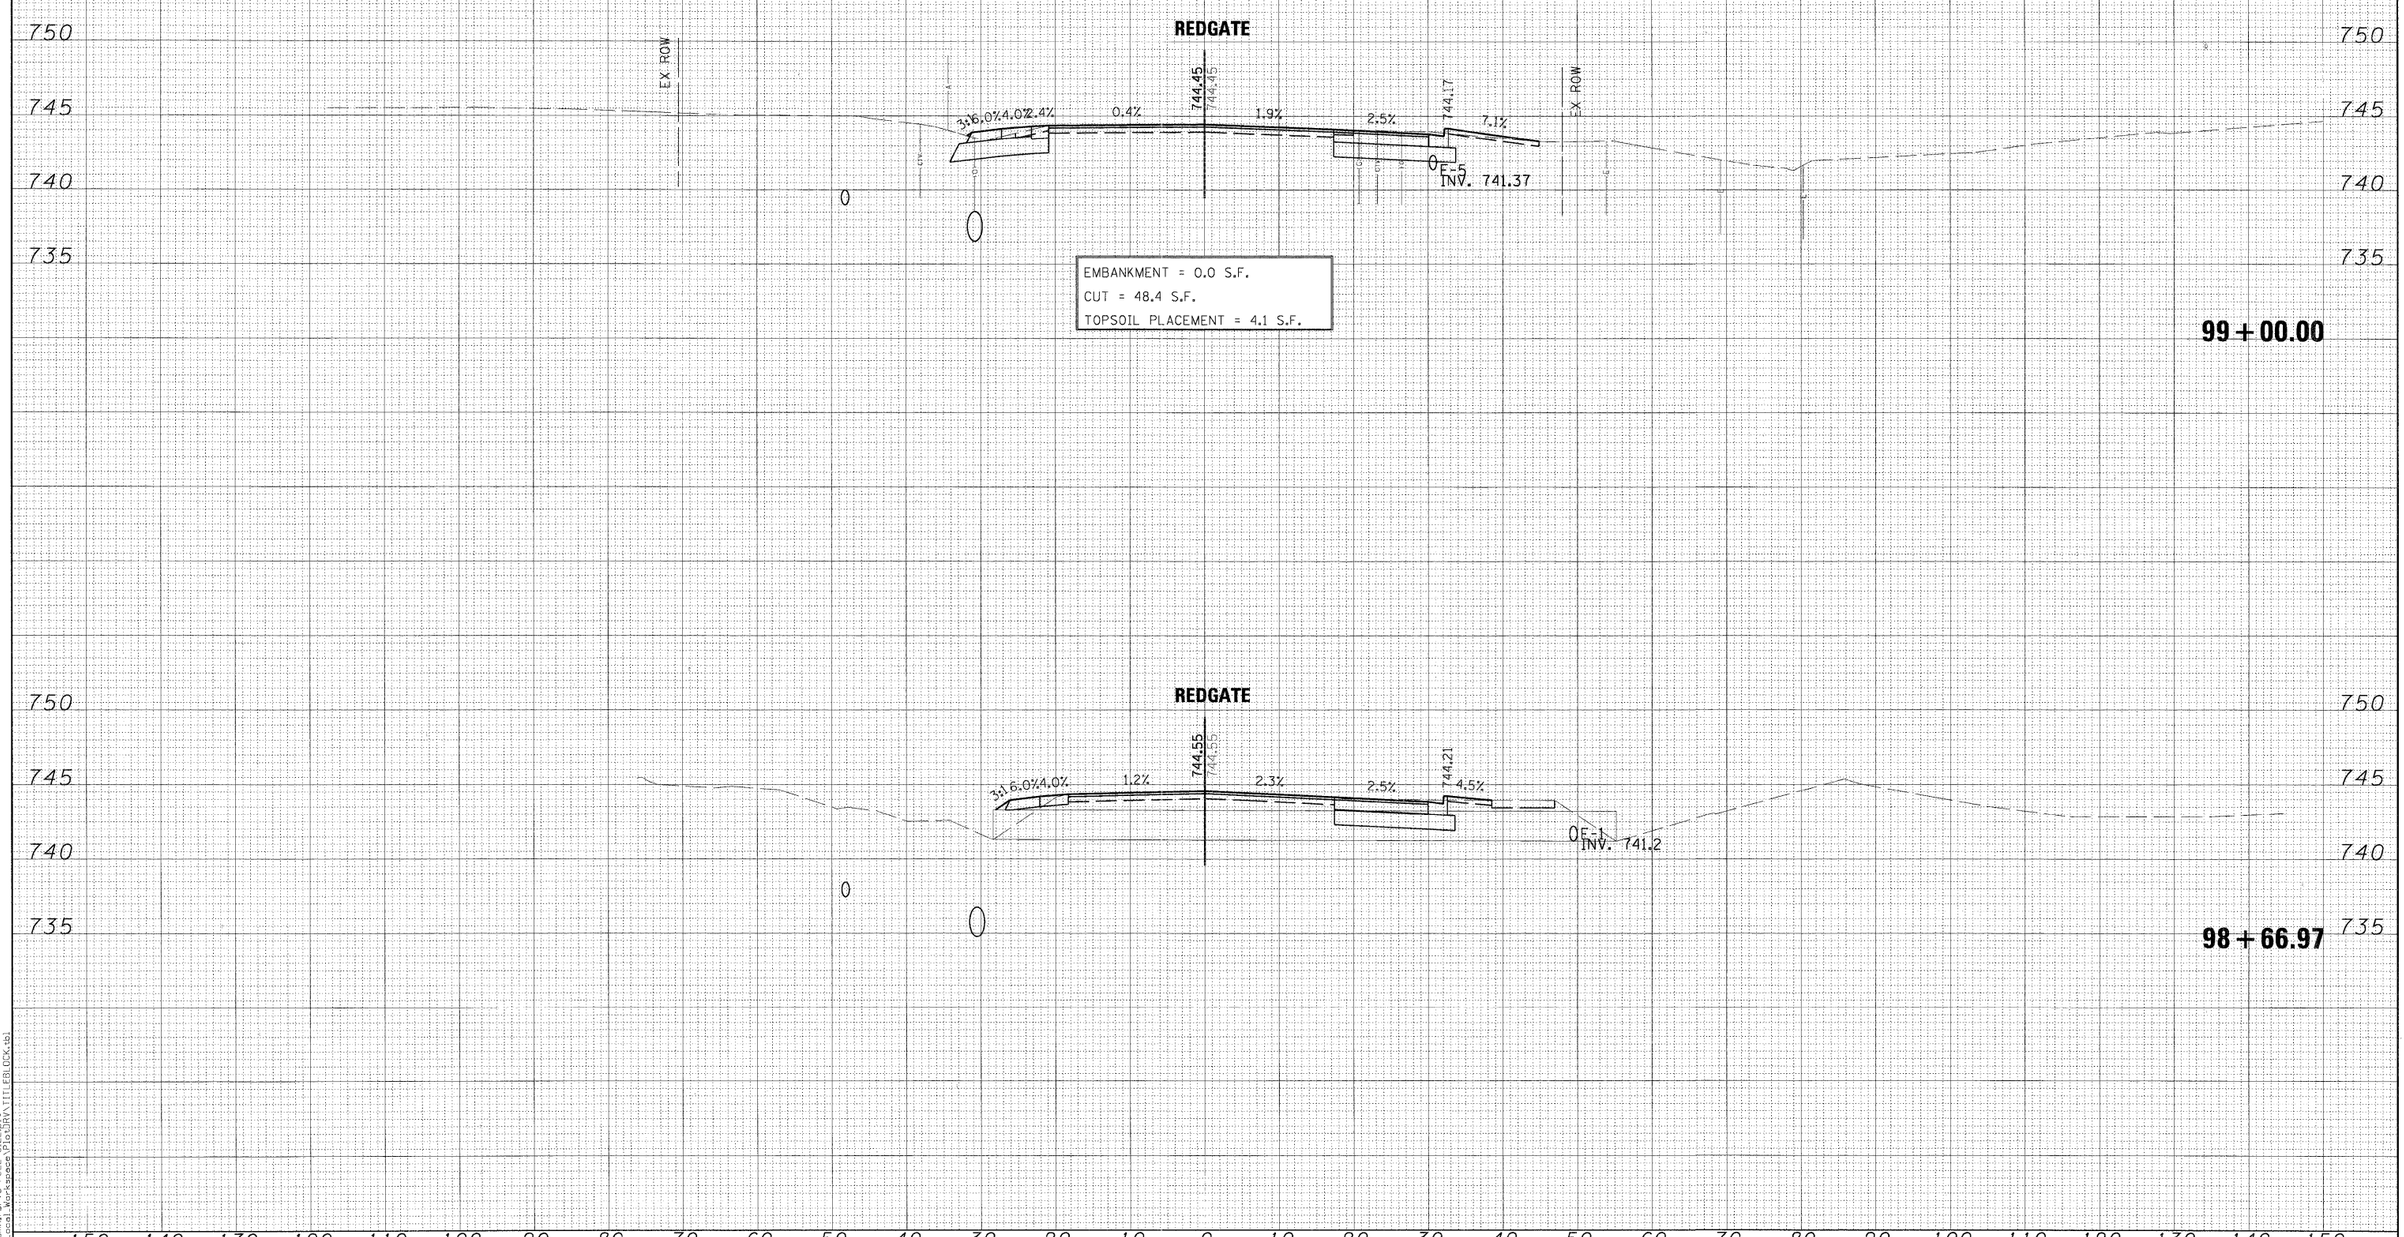

ORIGINAL SURVEY	NOTE BOOK	NO.
SURVEYED	BY	
PLOTTED		
TEMPLATE		
AREAS		
AREAS CHECKED		DATE

PLOT SCALE=1:10
M:\plotdata\2d\0mmPDFv8 FULL SIZE.plt
X:\000005\0042\Local Workspace\Plots\RVT\TITLEBLOCK.tb

FILE NAME =	DESIGNED - MAC	REVISED -	
...\Cross_sections\REDGATE-PXS.DGN	DRAWN - TMB	REVISED -	
USER NAME = mcclemon	CHECKED - RMT	REVISED -	
PLOT DATE = 11/9/2011	DATE - 10/23/2011	REVISED -	

benesch
engineers · scientists · planners

ST. CHARLES
ILLINOIS

CITY OF ST. CHARLES

RED GATE ROAD
CROSS-SECTIONS

SCALE: | SHEET NO. 4 OF 54 SHEETS | STA. 98+66.97 TO STA. 99+00.00

F.A. RTE.	SECTION	COUNTY	TOTAL SHEETS	SHEET NO.
	04-00092-00-BR	KANE	440	315
		CONTRACT NO. 63650		
	ILLINOIS FED. AID PROJECT			