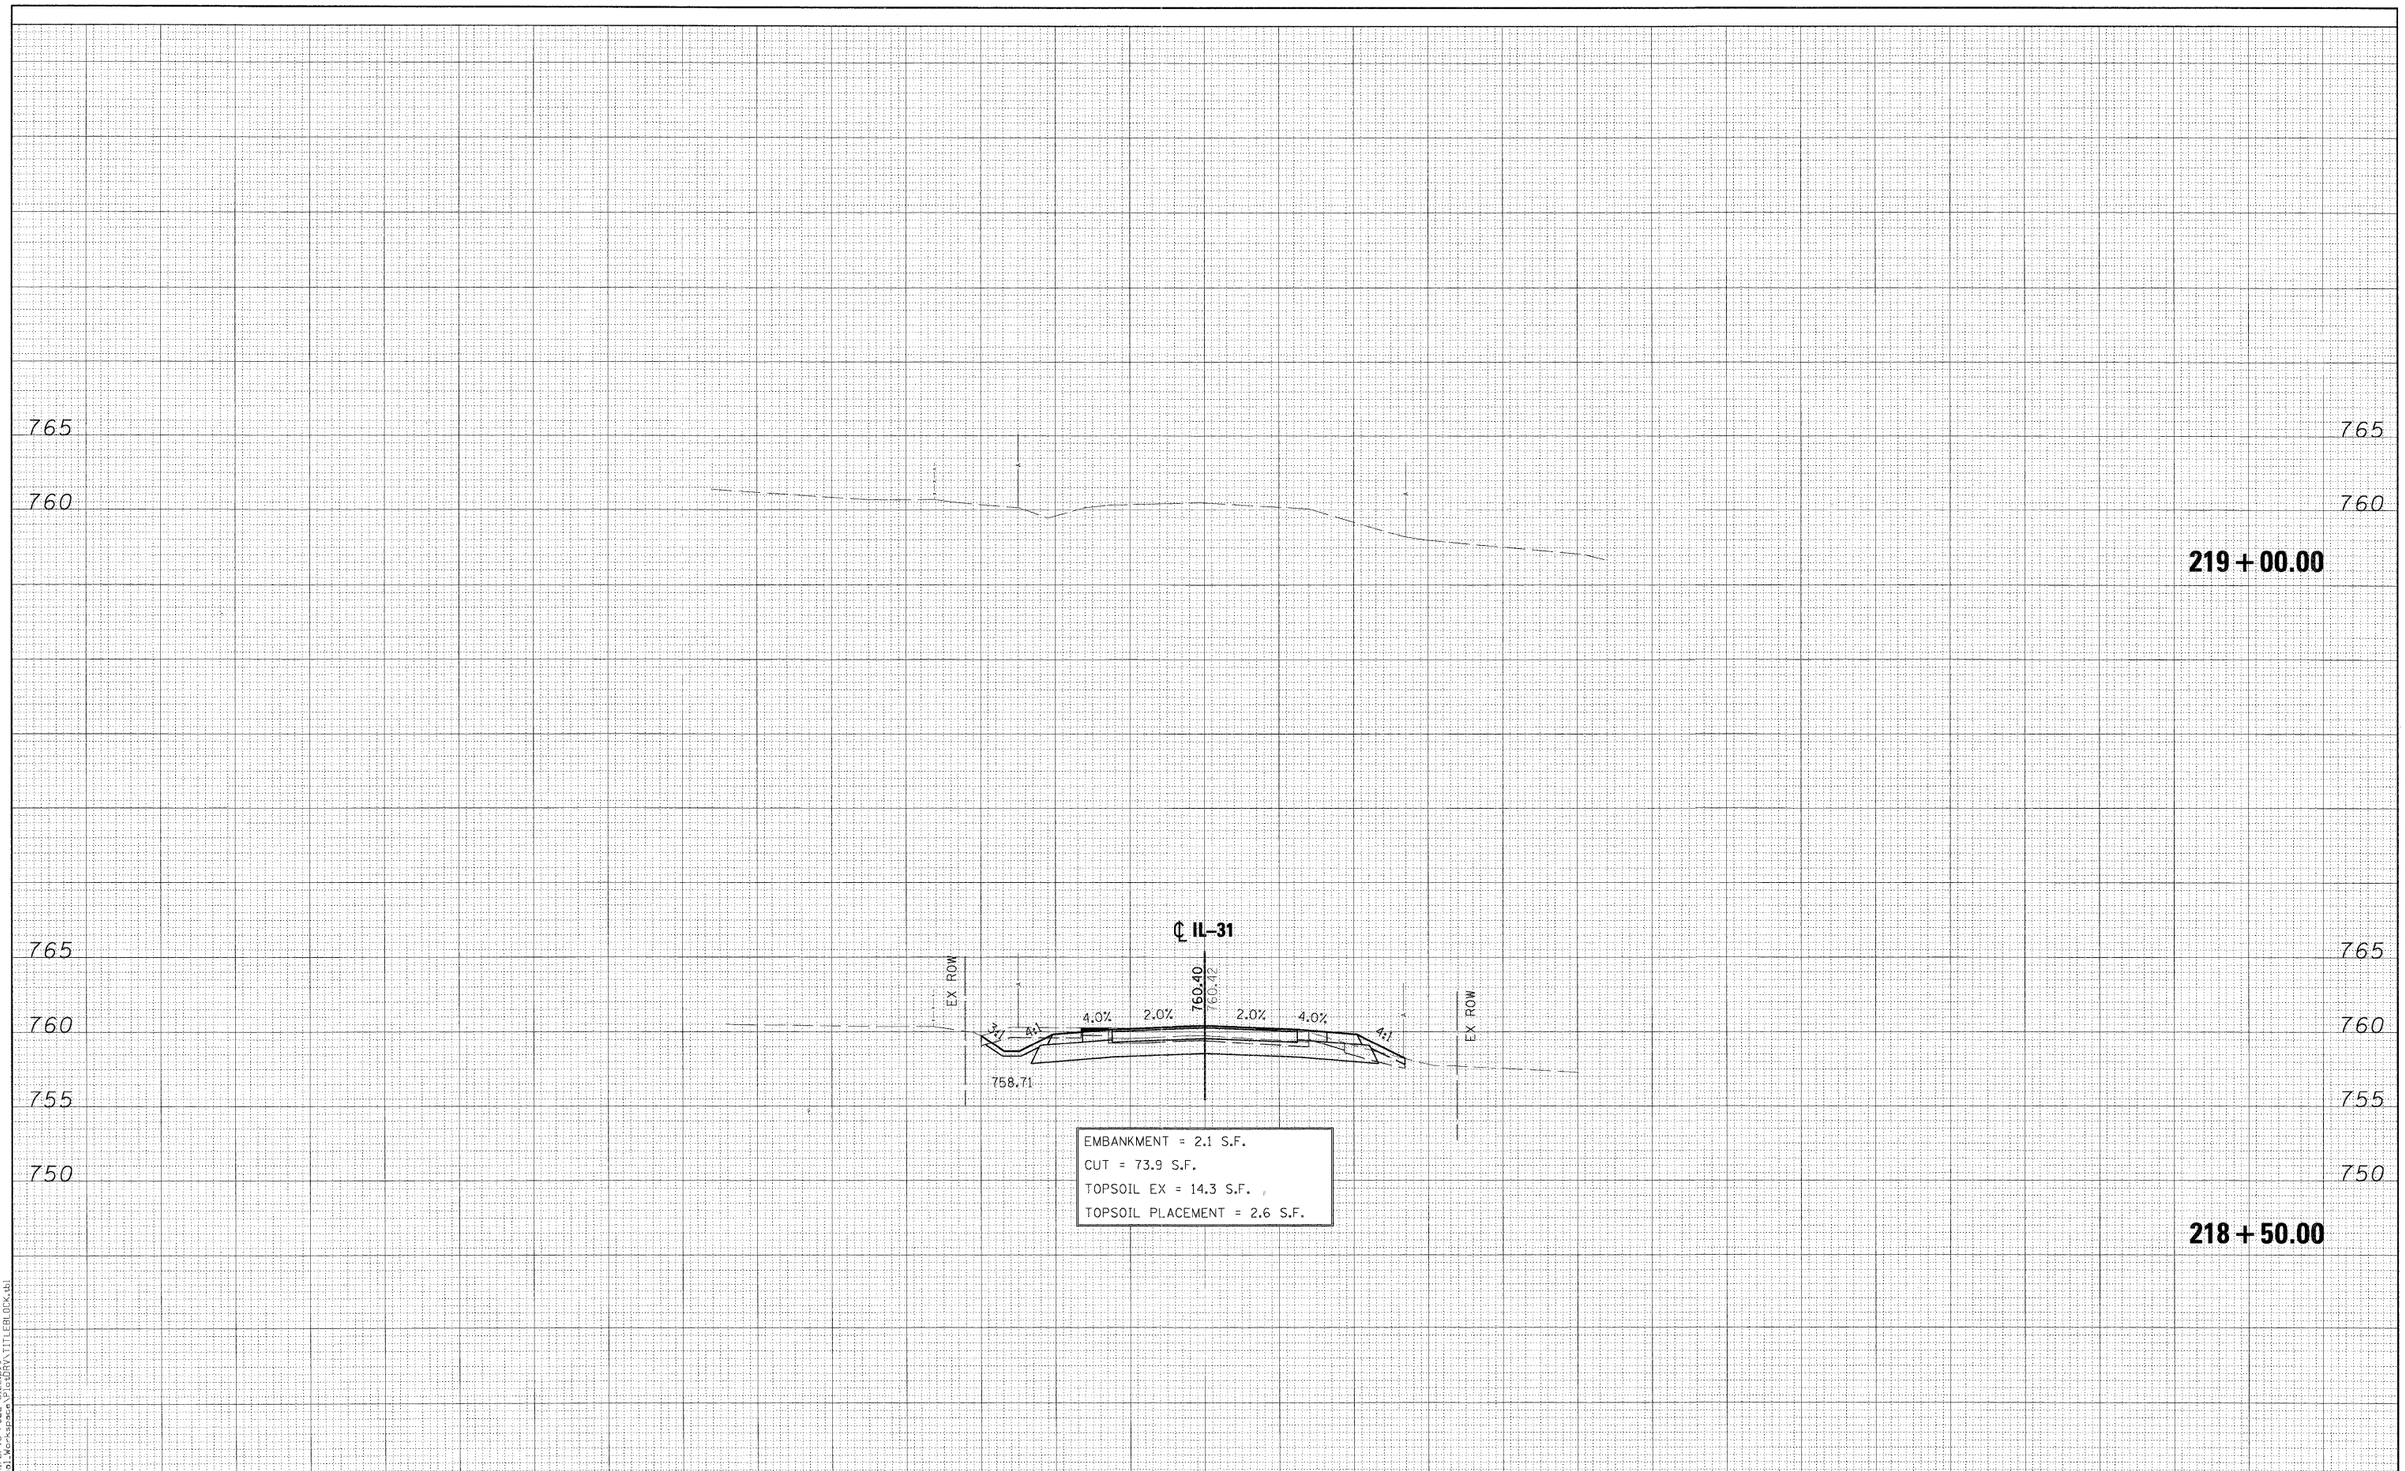

EMBANKMENT = 2.1 S.F.
CUT = 73.9 S.F.
TOPSOIL EX = 14.3 S.F.
TOPSOIL PLACEMENT = 2.6 S.F.

FINAL SURVEY		BY	DATE
NOTE BOOK	SURVEYED		
	PLOTTED		
	TEMPLATE		
	AREAS		
NO.	AREAS CHECKED		

ORIGINAL SURVEY		BY	DATE
NOTE BOOK	SURVEYED		
	PLOTTED		
	TEMPLATE		
	AREAS		
NO.	AREAS CHECKED		

PLOT SCALE: 1:10
M:\plotcfg\23-d\Omni\PDF\8 FULL SIZE.plt
X:\100005\100092\Local_Workspace\PlotDRV\TITLEBLOCK.tbl

FILE NAME =	DESIGNED - MAC	REVISED -	benesch engineers · scientists · planners
...\Cross_sections\IL31-pxs.dgn	DRAWN - TMB	REVISED -	
USER NAME = mcoleman	CHECKED - RMT	REVISED -	
PLOT DATE = 11/10/2011	DATE - 10/23/2011	REVISED -	

CITY OF ST. CHARLES

IL 31
CROSS-SECTIONS

SCALE: | SHEET NO. 19 OF 19 SHEETS | STA. 218+50.00 TO STA. 219+00.00

F.A. RTE.	SECTION	COUNTY	TOTAL SHEETS	SHEET NO.
	04-00092-00-BR	KANE	440	384
		CONTRACT NO. 63650		
		ILLINOIS FED. AID PROJECT		