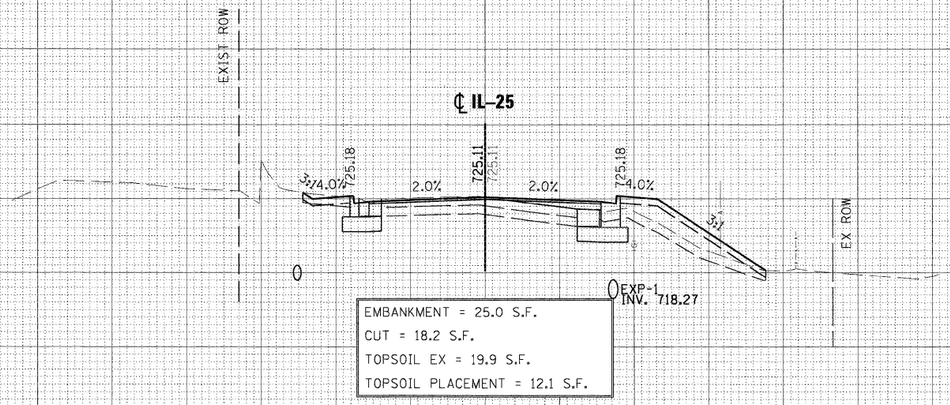

303 + 00.00

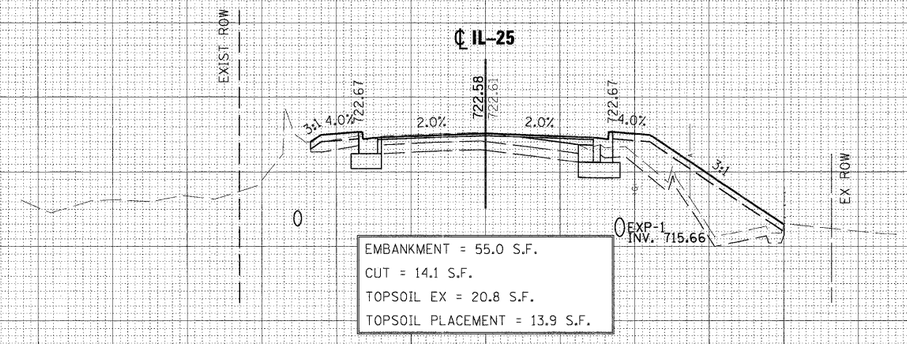

302 + 50.00

FILE NAME = ...\cross_sections\IL25-pxs.dgn	DESIGNED - MAC	REVISED -	
USER NAME = mcclemen	DRAWN - TMB	REVISED -	
PLOT DATE = 11/10/2011	CHECKED - RMT	REVISED -	
	DATE - 10/23/2011	REVISED -	

benesch engineers · scientists · planners

CITY OF ST. CHARLES

IL 25
CROSS-SECTIONS

SCALE: | SHEET NO. 2 OF 23 SHEETS | STA. 302+50.00 TO STA. 303+00.00

F.A. RTE.	SECTION	COUNTY	TOTAL SHEETS	SHEET NO.
	04-00092-00-BR	KANE	440	386
		CONTRACT NO. 63650		
	ILLINOIS FED. AID PROJECT			

FINAL SURVEY — NOTE BOOK — NO. — SURVEYED — PLOTTED — TEMPLATE — AREAS — AREAS CHECKED — BY — DATE

ORIGINAL SURVEY — NOTE BOOK — NO. — SURVEYED — PLOTTED — TEMPLATE — AREAS — AREAS CHECKED — BY — DATE

PLOT SCALE: 1:10
M:\plotfig\23rd\mmPSPV8 FULL SIZE.plt
X:\ACAD\STL\2012\Local Workspace\Plot\DRV\TITLEBLOCK.tbl