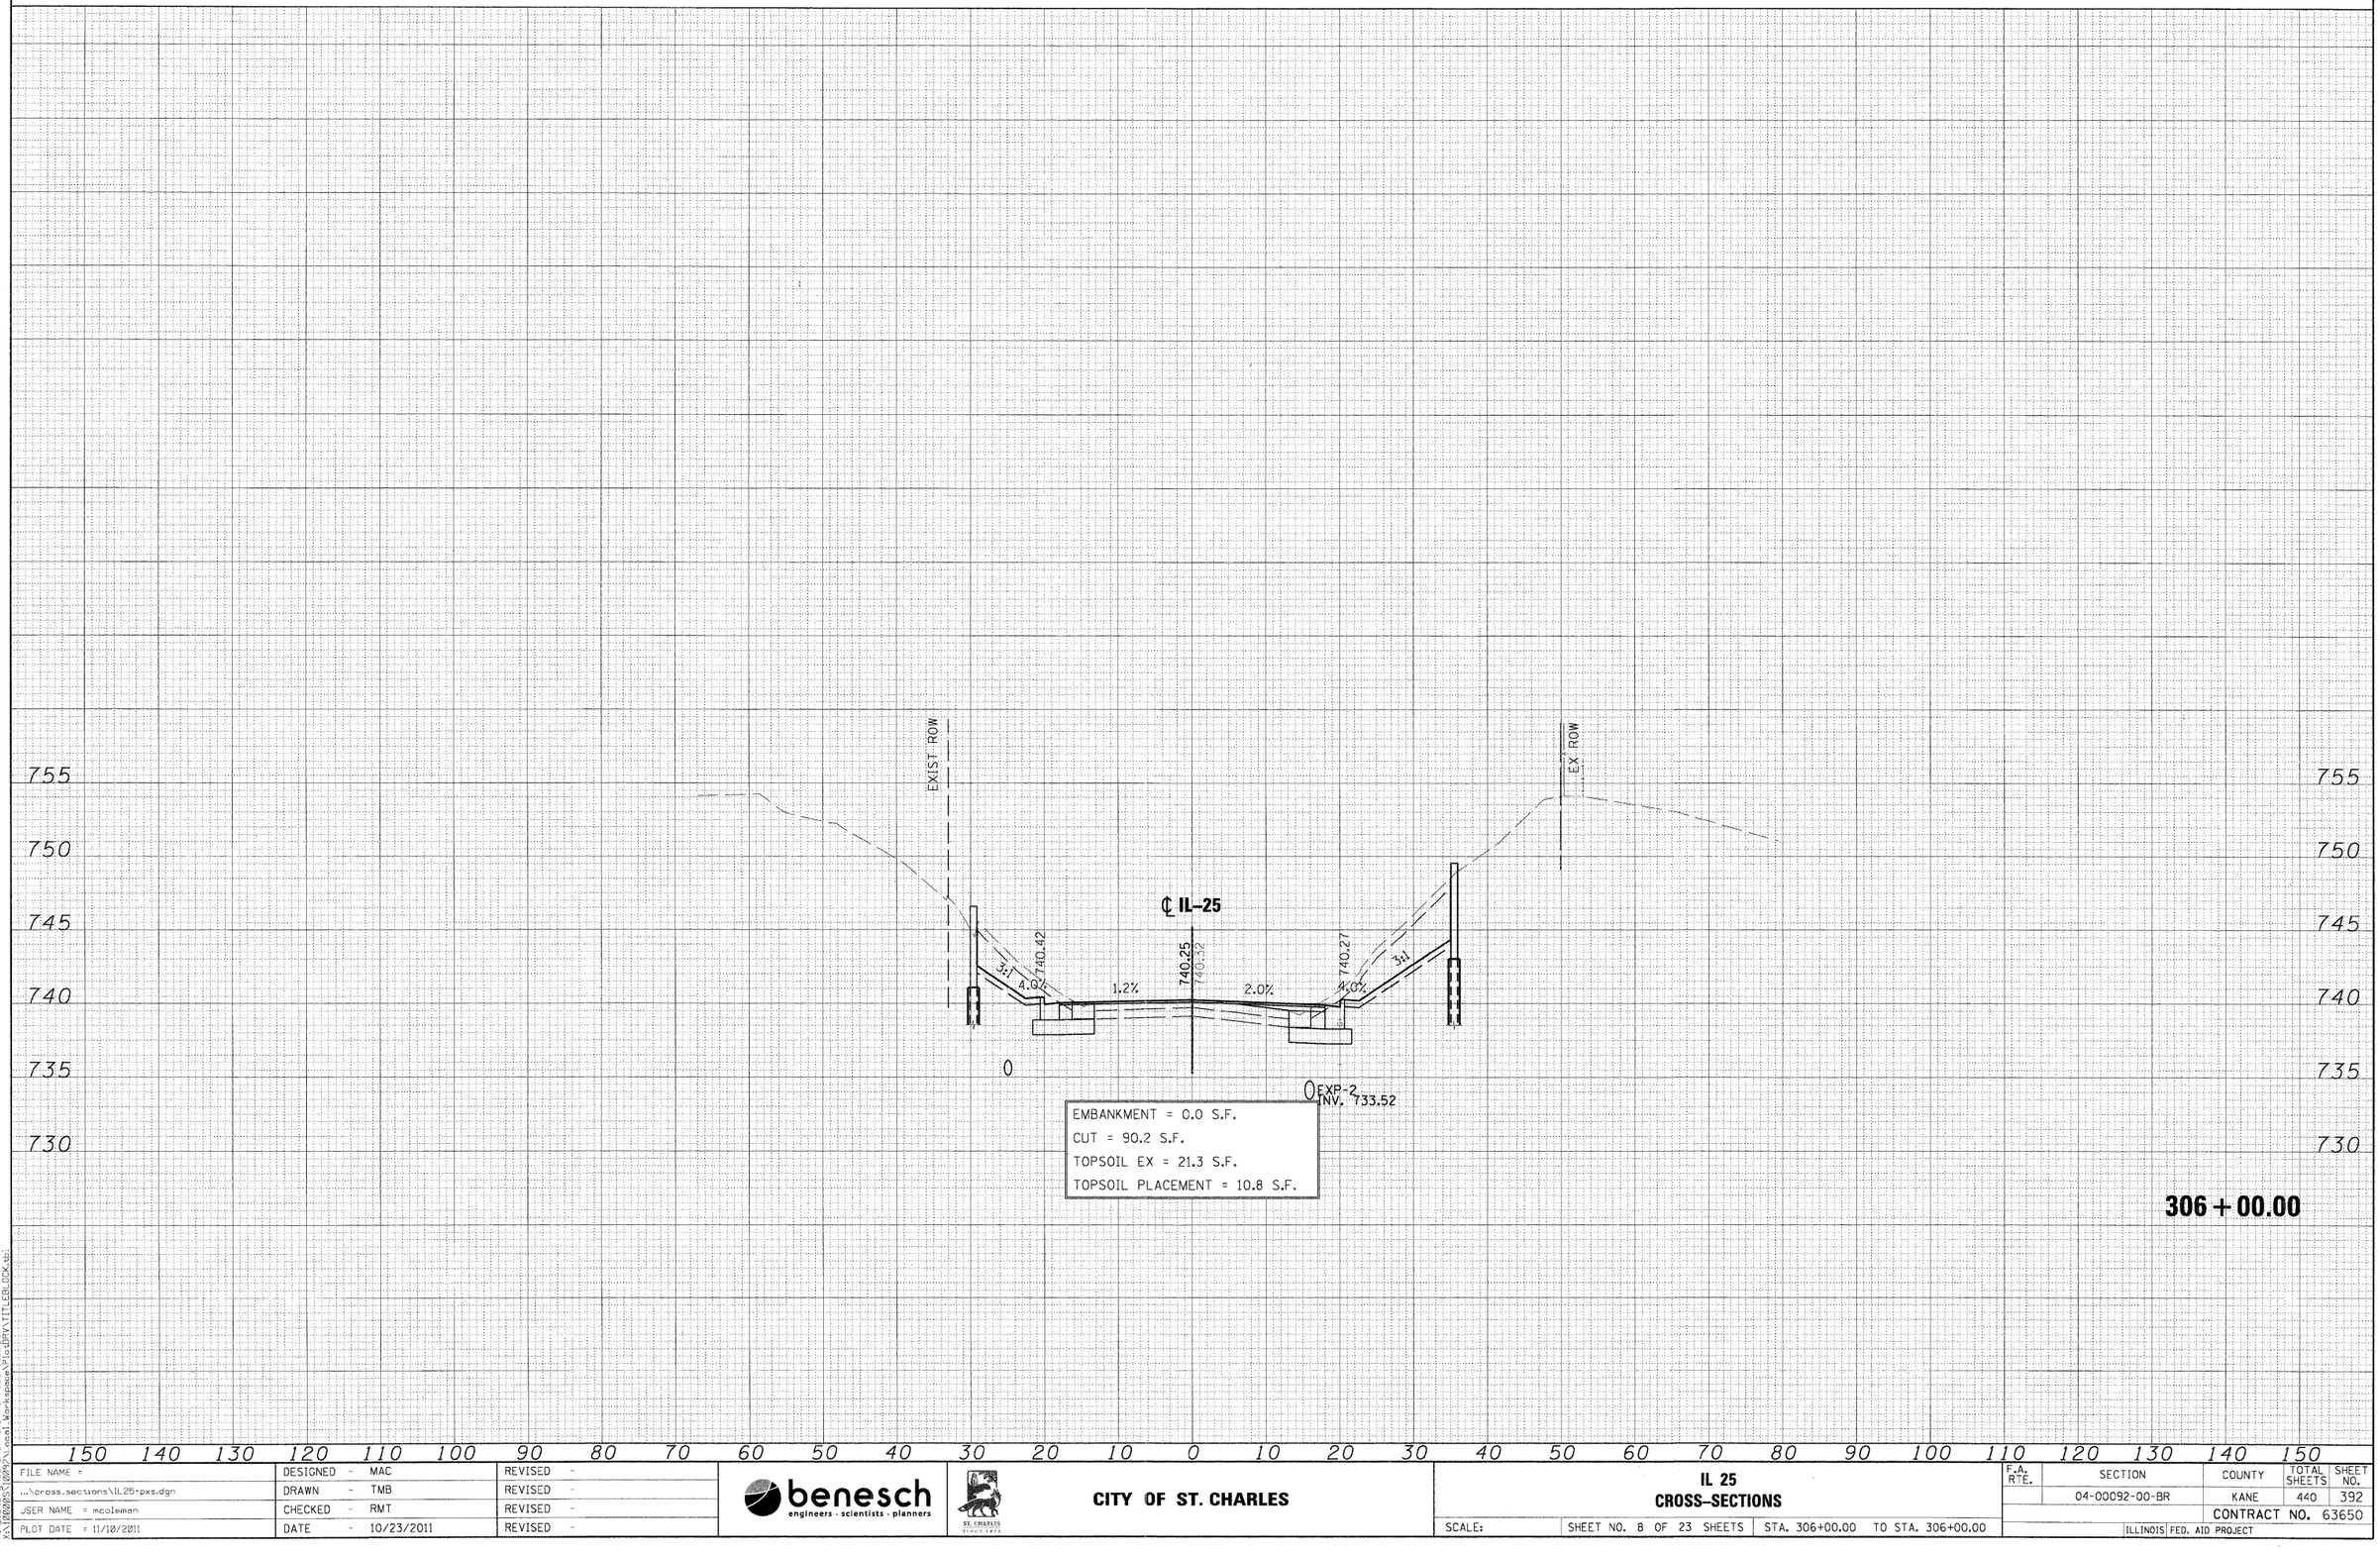

FINAL SURVEY		BY	DATE
NOTE BOOK NO.	SURVEYED		
	PLOTTED		
	TEMPLATE		
	AREAS		
	AREAS CHECKED		

ORIGINAL SURVEY		BY	DATE
NOTE BOOK NO.	SURVEYED		
	PLOTTED		
	TEMPLATE		
	AREAS		
	AREAS CHECKED		

PLOT SCALE:1:10
M:\plotcfg\23rd\Omni\PDFV8 FULL SIZE.plt
X:\100005\100092\Local Workspace\PlotDRV\TITLEBLOCK.tbl

FILE NAME = ...\cross_sections\IL25-pxs.dgn	DESIGNED - MAC	REVISED -	benesch engineers · scientists · planners
USER NAME = mcoleman	DRAWN - TMB	REVISED -	
PLOT DATE = 11/10/2011	CHECKED - RMT	REVISED -	
	DATE - 10/23/2011	REVISED -	

CITY OF ST. CHARLES

IL 25
CROSS-SECTIONS

SCALE: | SHEET NO. 8 OF 23 SHEETS | STA. 306+00.00 TO STA. 306+00.00

F.A. RTE.	SECTION	COUNTY	TOTAL SHEETS	SHEET NO.
	04-00092-00-BR	KANE	440	392
		CONTRACT NO. 63650		
		ILLINOIS FED. AID PROJECT		