FINAL SURVEY		BY	DATE
NOTE BOOK NO.	SURVEYED		
	PLOTTED		
	TEMPLATE		
	AREAS		
	AREAS CHECKED		

ORIGINAL SURVEY		BY	DATE
NOTE BOOK NO.	SURVEYED		
	PLOTTED		
	TEMPLATE		
	AREAS		
	AREAS CHECKED		

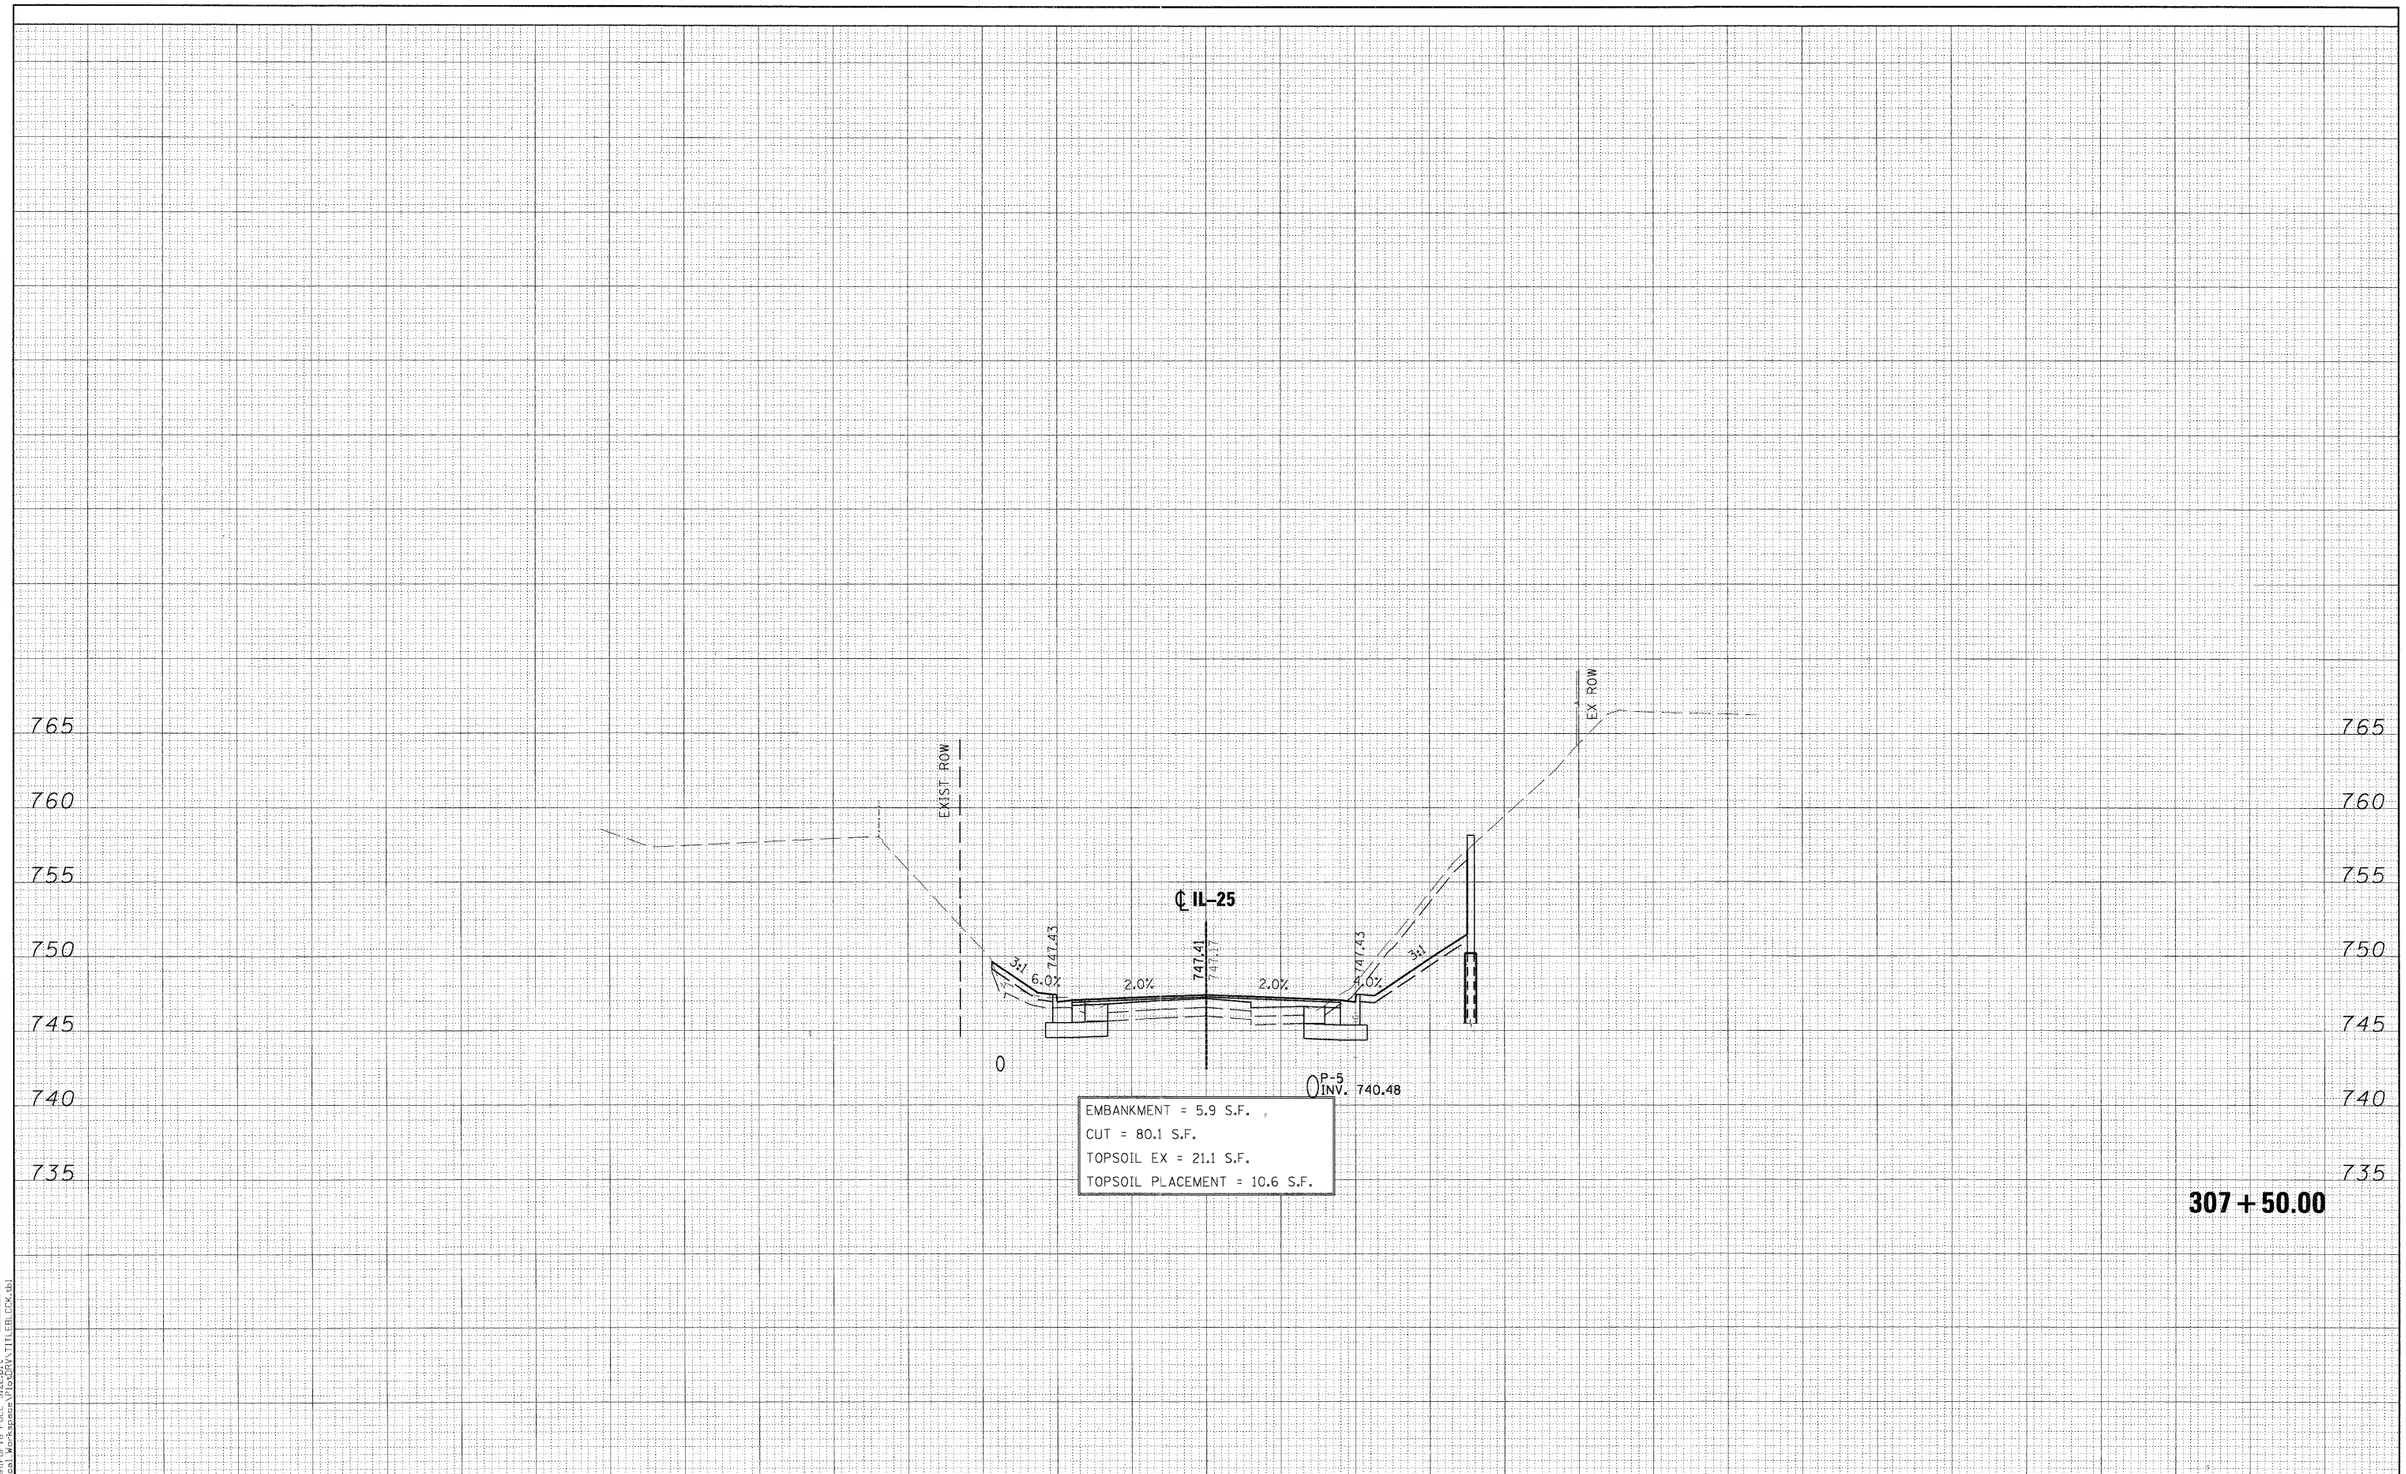

PLOT SCALE:1:10
PLOT DATE:2011/10/31 08:00:00am PDFVB FULL SIZE.pltcfg
X:\2020205\2020252\Local Workspace\Plots\V4\TITLEFB.CFG.tbl

FILE NAME = ...\cross sections\IL25-pxs.dgn	DESIGNED - MAC	REVISED -	
	DRAWN - TMB	REVISED -	
USER NAME = mcoleman	CHECKED - RMT	REVISED -	
PLOT DATE = 11/10/2011	DATE - 10/23/2011	REVISED -	

benesch engineers · scientists · planners

ST. CHARLES

CITY OF ST. CHARLES

IL 25
CROSS-SECTIONS

SCALE: | SHEET NO. 11 OF 23 SHEETS | STA. 307+50.00 TO STA. 307+50.00

F.A. RTE.	SECTION	COUNTY	TOTAL SHEETS	SHEET NO.
	04-00092-00-BR	KANE	440	395
		CONTRACT NO. 63650		
		ILLINOIS FED. AID PROJECT		