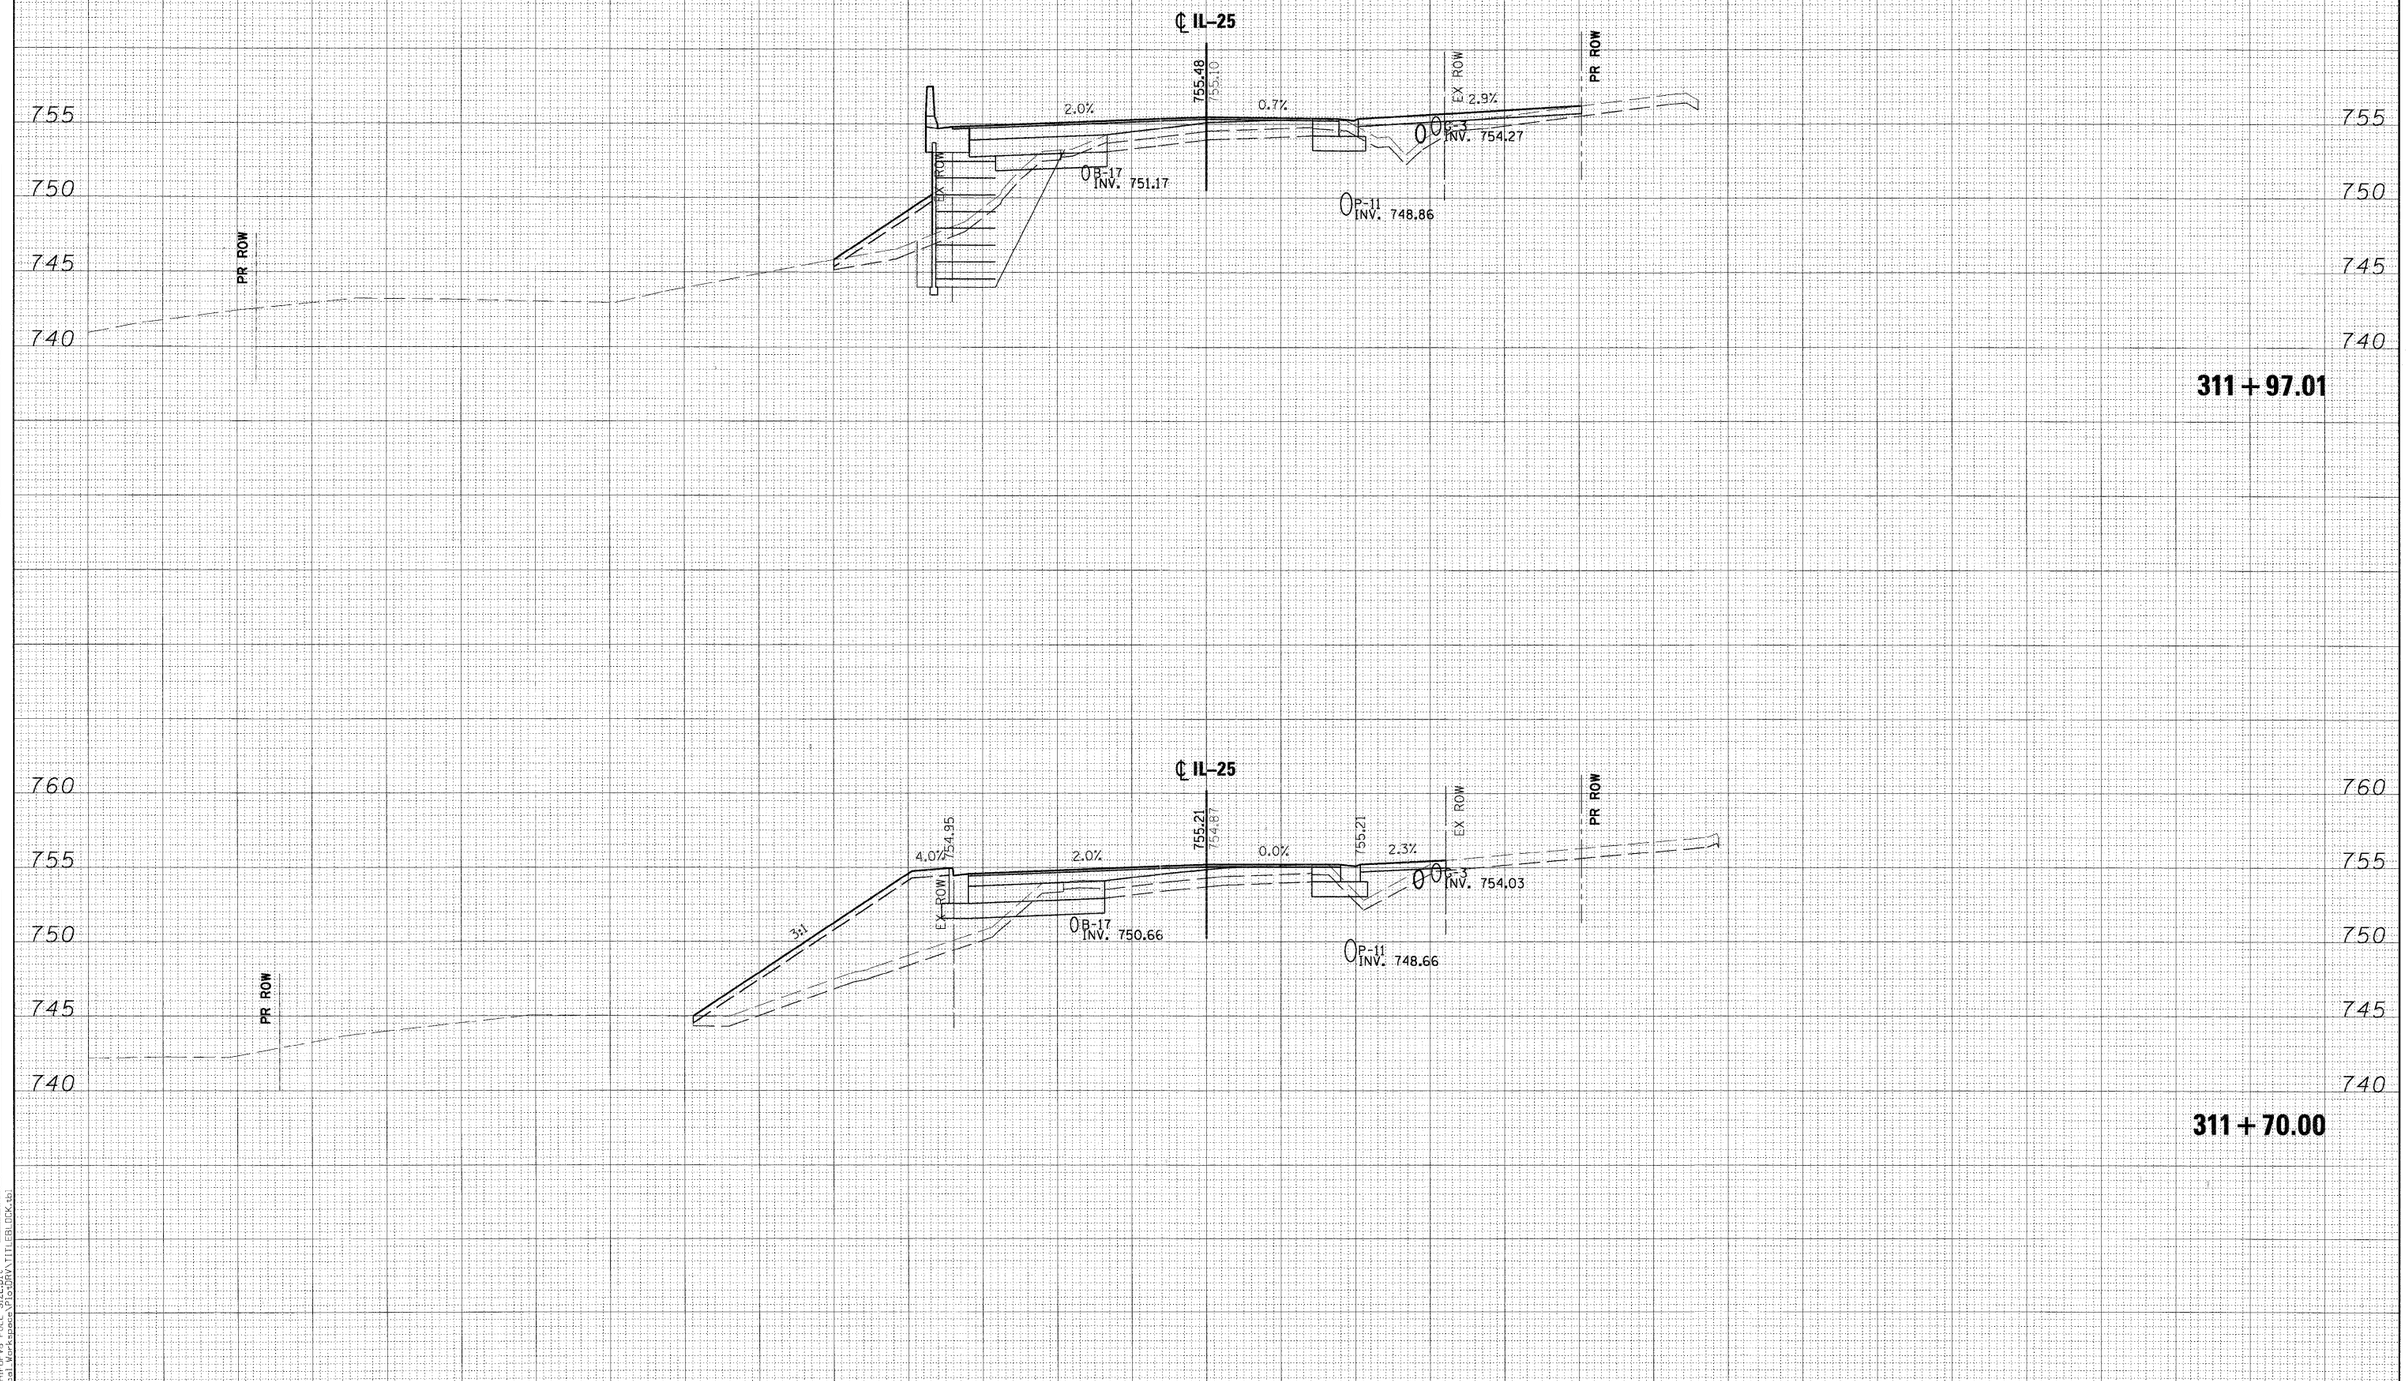

FINAL SURVEY — NOTE BOOK — NO. — SURVEYED — PLOTTED — MONUMENTS — AREAS — AREAS CHECKED — BY — DATE

ORIGINAL SURVEY — NOTE BOOK — NO. — SURVEYED — PLOTTED — MONUMENTS — AREAS — AREAS CHECKED — BY — DATE

PLOT SCALE: 1:10
PLOT DATE: 11/10/2011
XS \\20205\1\20752\Local Workspace\Plot\DRAWING\FULL SIZE.plt
P:\Projects\2011\20752\CAD\Dwg\PDFVA FULL SIZE.plt

FILE NAME = ...\cross_sections\IL25-pxs.dgn	DESIGNED - MAC	REVISED -	
USER NAME = mcoleman	DRAWN - TMB	REVISED -	
PLOT DATE = 11/10/2011	CHECKED - RMT	REVISED -	
	DATE - 10/23/2011	REVISED -	

benesch engineers · scientists · planners

ST. CHARLES BLACK HAWK

CITY OF ST. CHARLES

IL 25
CROSS-SECTIONS

SCALE: | SHEET NO. 18 OF 23 SHEETS | STA. 311+70.00 TO STA. 311+97.01

F.A. RTE.	SECTION	COUNTY	TOTAL SHEETS	SHEET NO.
	04-00092-00-BR	KANE	440	402
		CONTRACT NO. 63650		
	ILLINOIS FED. AID PROJECT			