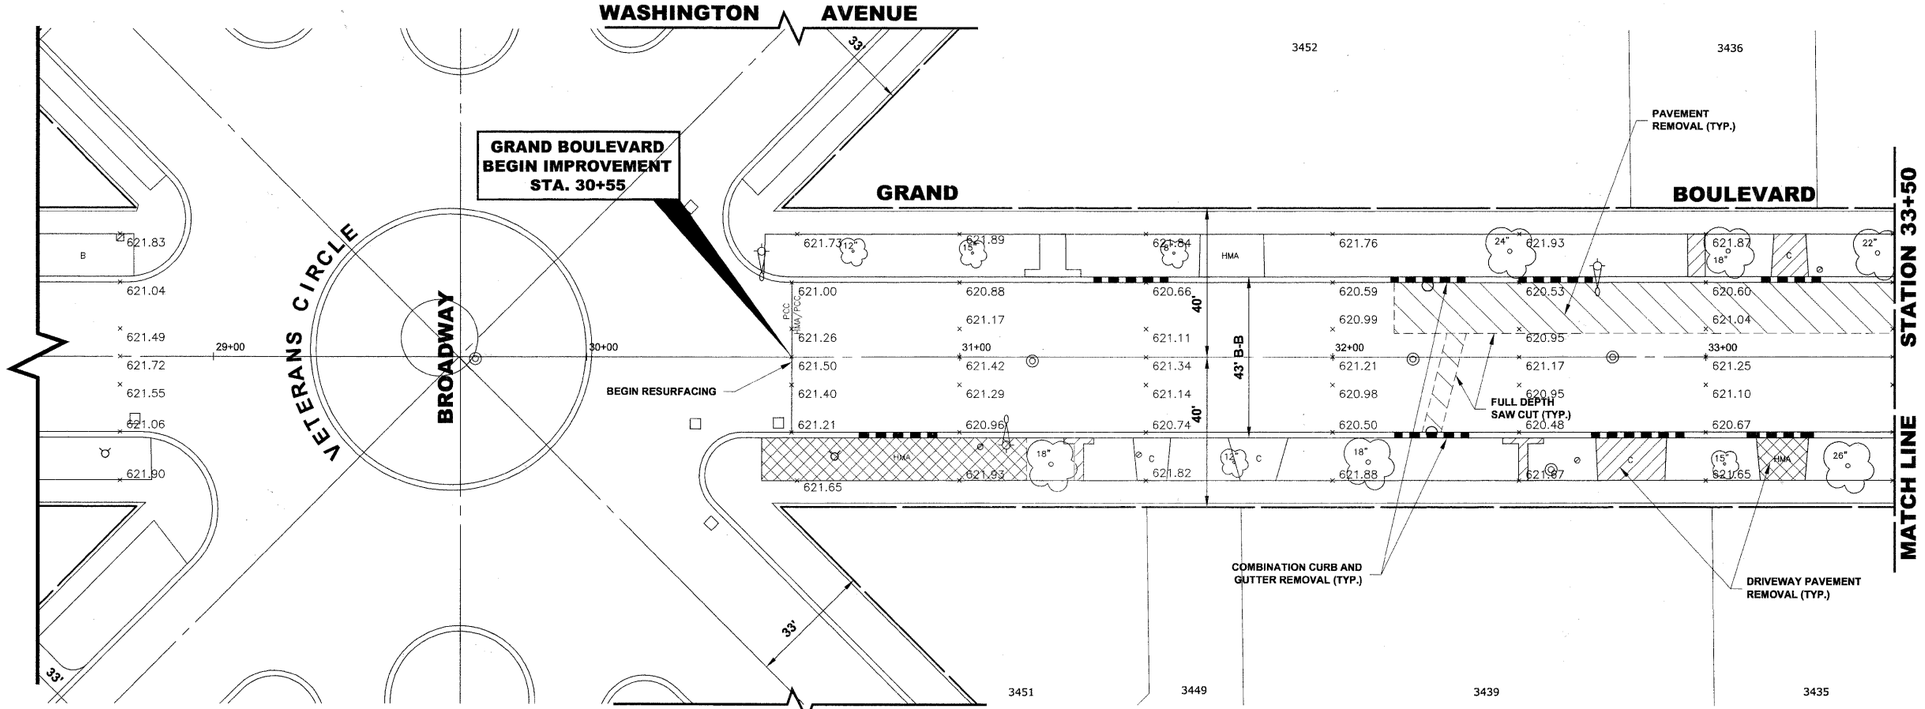

EXISTING TOPOGRAPHY

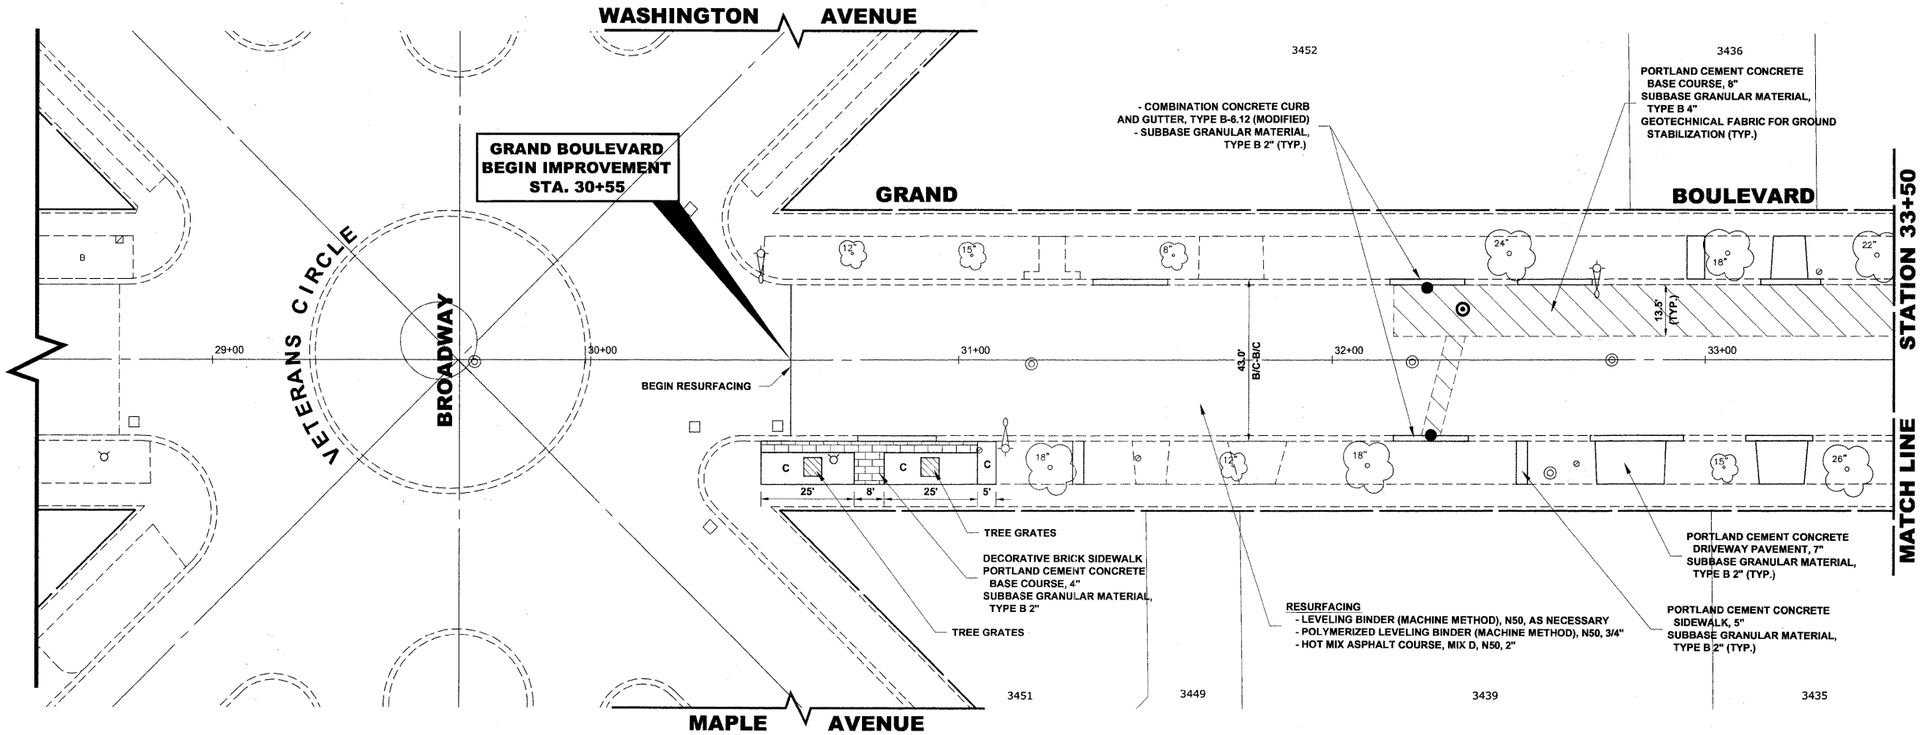

PROPOSED IMPROVEMENTS

HANCOCK ENGINEERING
◆ Civil Engineers
◆ Municipal Consultants
◆ Established 1911
9933 Roosevelt Road
Westchester, Illinois 60154-2780
Phone: 708/865-0300
Fax: 708/865-3212

USER NAME -	DESIGNED - WOP, JG	REVISED -	
	DRAWN - MK, DMM	REVISED -	
PLOT SCALE -	CHECKED - WOP, JG	REVISED -	
PLOT DATE -	DATE - 10-24-11	REVISED -	

STATE OF ILLINOIS
DEPARTMENT OF TRANSPORTATION

GRAND BOULEVARD
PAVING PLAN

SCALE: 1"=20'H. | SHEET NO. 1 OF 10 SHEETS | STA. 30+55 | TO STA. 33+50

ROUTE NO.	SECTION	COUNTY	TOTAL SHEETS	SHEET NO.
FAU 1694	07-00122-01-PV	COOK	86	14
FIELD BOOK NO. -/AERIALS/LL		CONTRACT NO. 63651		
FED. ROAD DIST. NO. 1	ILLINOIS	FED. AID PROJECT M-9003(875)		

E.H.E. PROJECT NO. 125-09-23201

Drawing file: W:\Projects\125092322 – Grand Blvd. Design Engineering\Grand Blvd\Grand Blvd.dwg Oct 26, 2011 – 10:24am