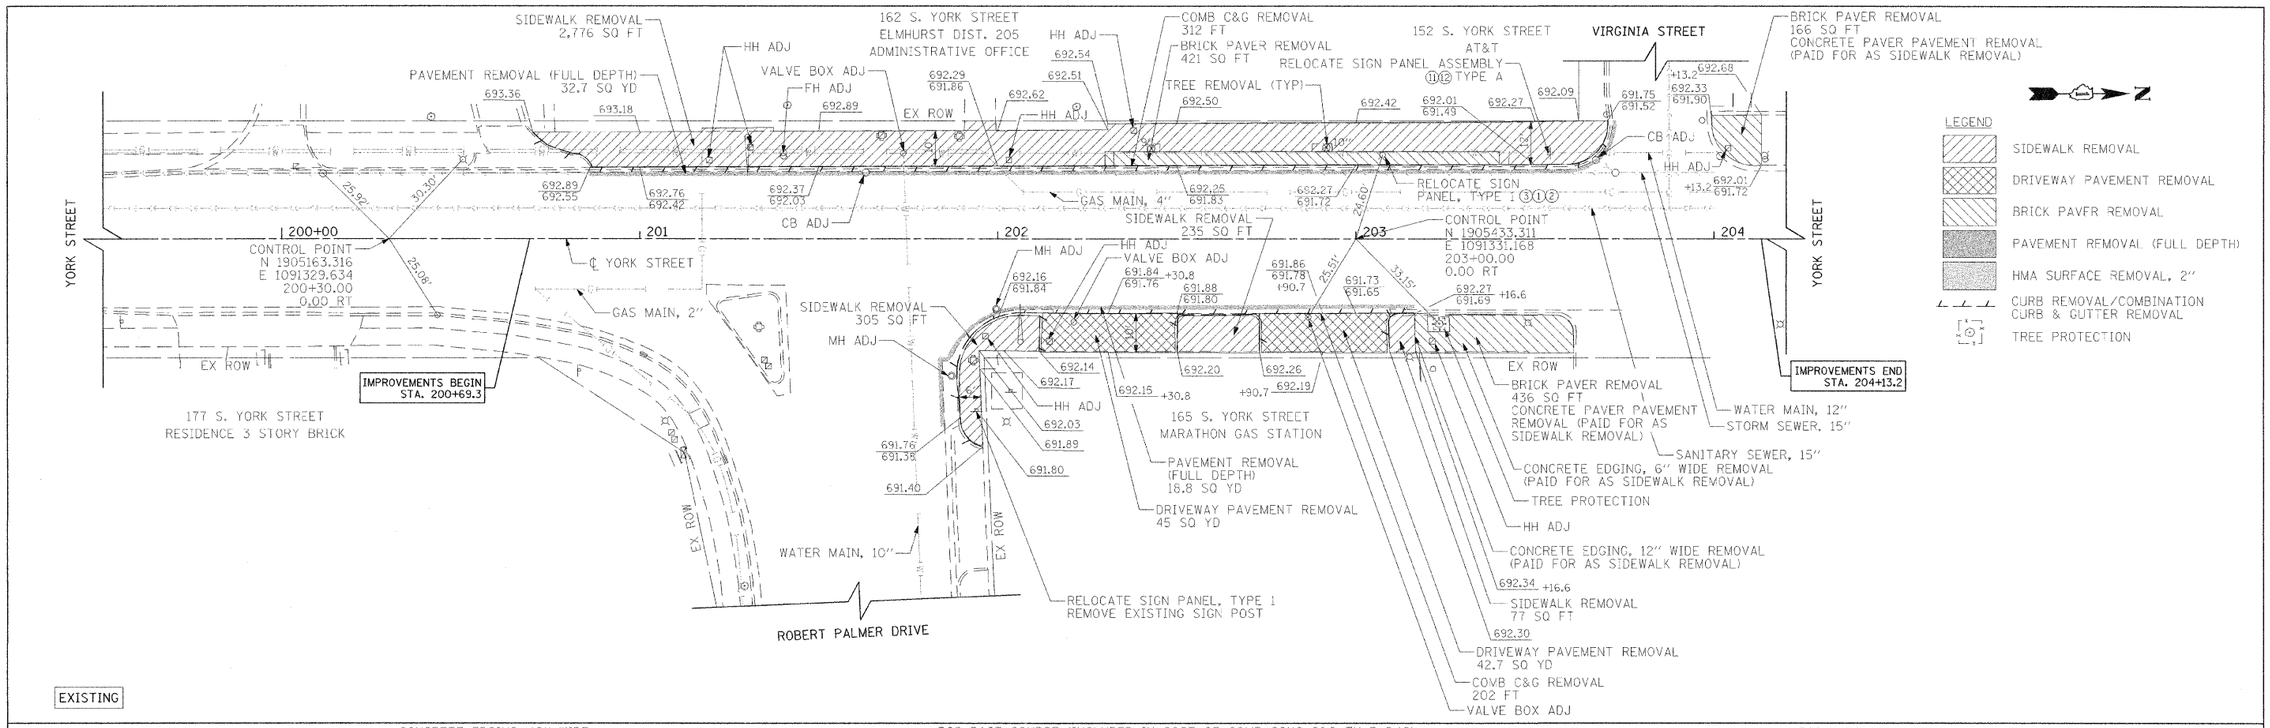

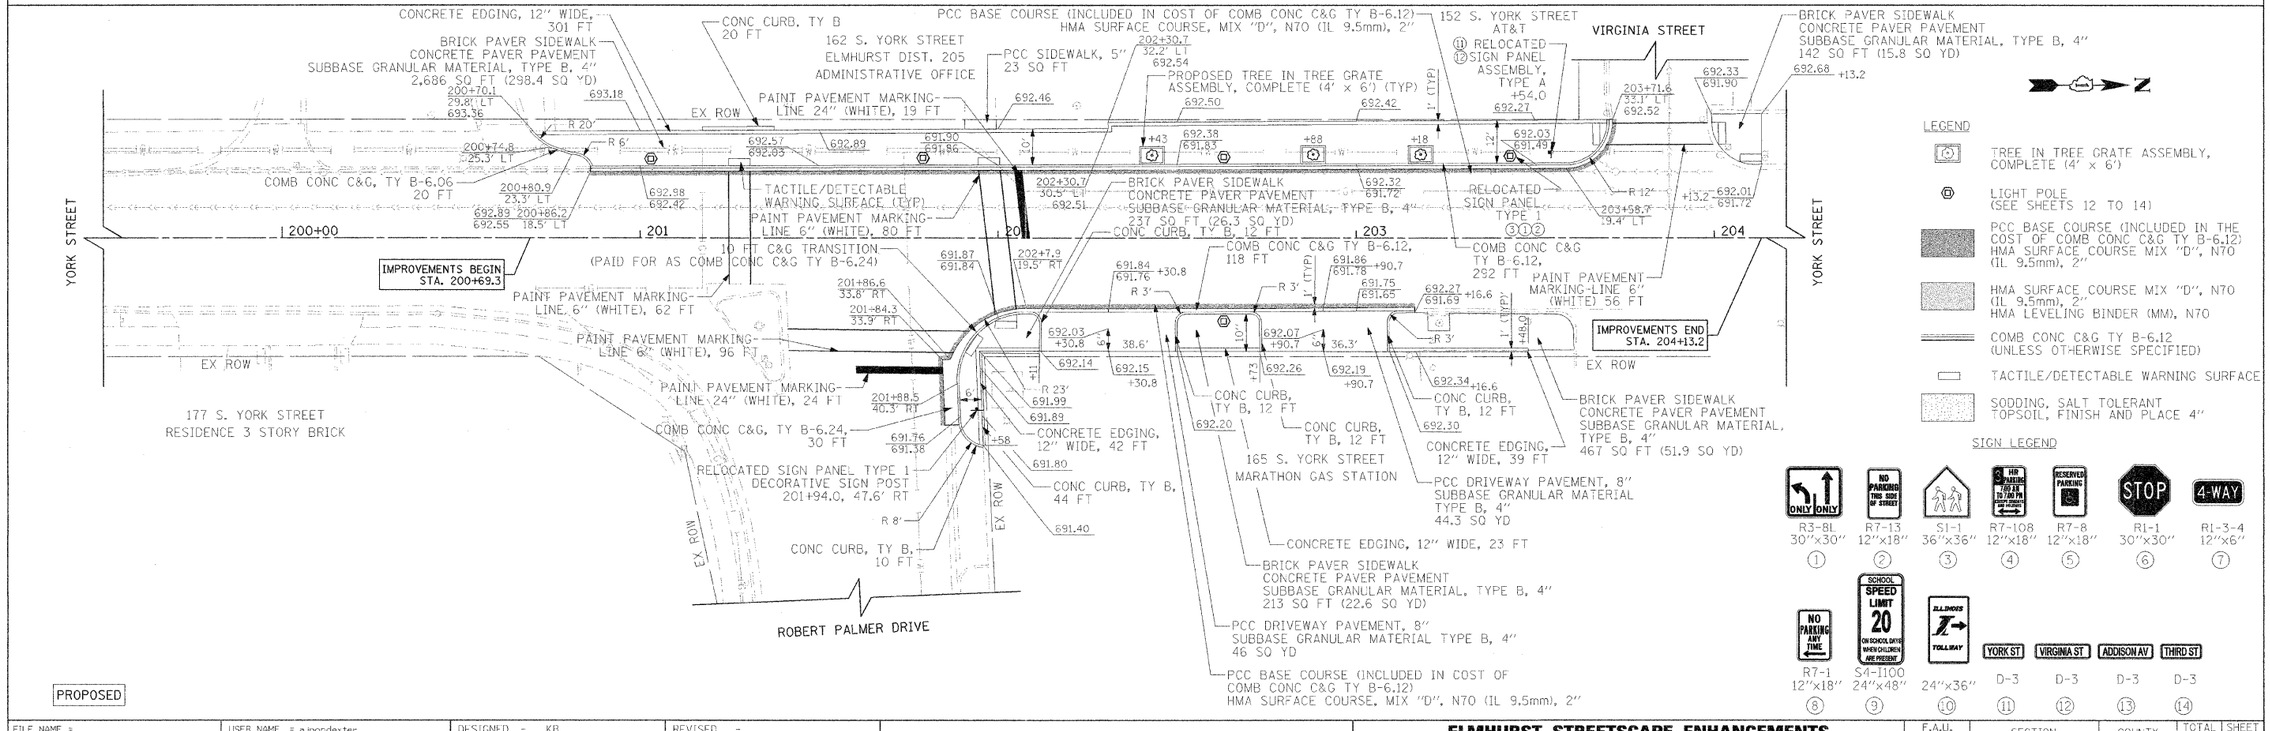

FILE NAME = g:\CDII\0013\Road\Sheets\PP-205.sht	USER NAME = ajpondexter	DESIGNED - KB	REVISED -	**STATE OF ILLINOIS DEPARTMENT OF TRANSPORTATION**
		DRAWN - AJP	REVISED -	
	PLOT SCALE =	CHECKED - ESN	REVISED -	
	PLOT DATE = 11/16/11	DATE - 11/16/2011	REVISED -	

ELMHURST STREETSCAPE ENHANCEMENTS
EXISTING AND PROPOSED PLAN
YORK STREET AND ROBERT PALMER DRIVE

SCALE: 1"=20' | SHEET NO. 1 OF 6 SHEETS | STA. 200+70.1 TO STA. 203+73.6

F.A.U. RTE.	SECTION	COUNTY	TOTAL SHEETS	SHEET NO.
2678/2676	11-00179-00-LS	DUPAGE	28	6
		CONTRACT NO. 63652		
FED. ROAD DIST. NO. 7	ILLINOIS	FED. AID PROJECT		