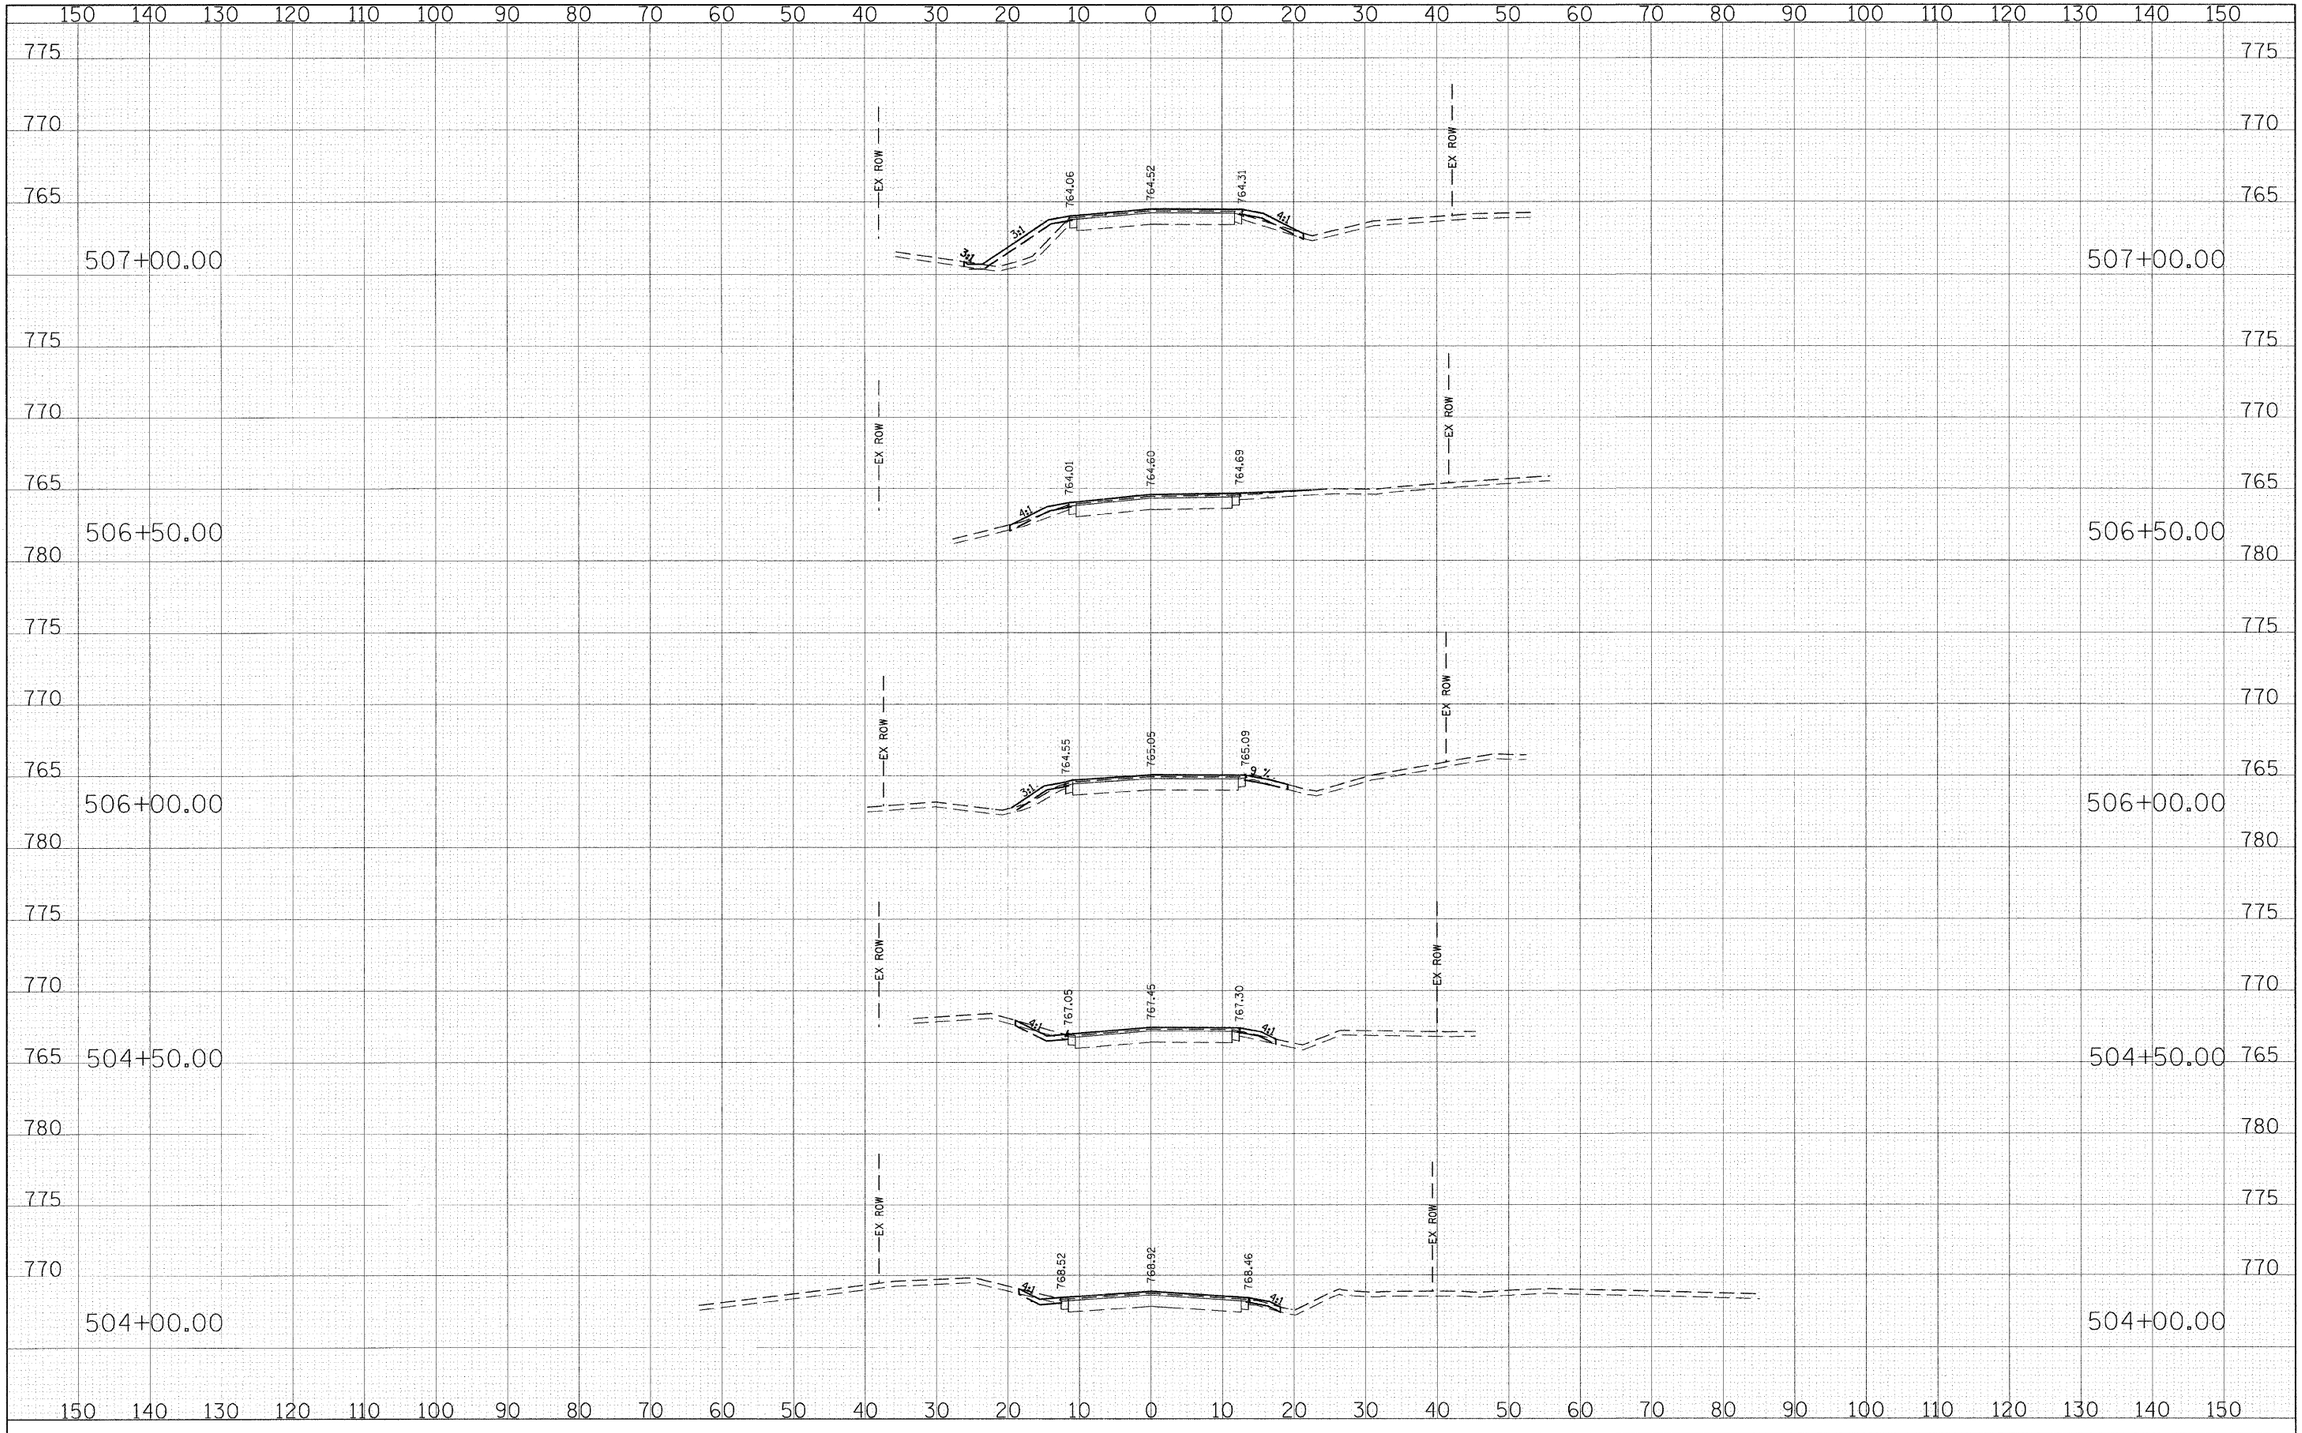

FILE NAME = gi\CH09\0008\Road\Sheets\9008_FAIROAKSXS.SHT	USER NAME = _USER_	DESIGNED - CEC	REVISED -
		DRAWN - CEC	REVISED -
	PLOT SCALE = 10.000 ' / IN.	CHECKED - DWB	REVISED -
	PLOT DATE = 11/1/2011	DATE - 10/24/2011	REVISED -

STATE OF ILLINOIS
DEPARTMENT OF TRANSPORTATION

SCALE: 10' 0 10' / 5' HORIZ. 1"=10' 5' / VERT. 1"=5'

FAIR OAKS ROAD
CROSS SECTIONS

SHEET NO. 1 OF 11 SHEETS | STA. 504+00.00 TO STA. 507+00.00

F.A.U RTE.	SECTION	COUNTY	TOTAL SHEETS	SHEET NO.
2542	11-00057-00-RS	DUPAGE	32	22

CONTRACT NO. 63653

FED. ROAD DIST. NO. 7 | ILLINOIS | FED. AID PROJECT

FINAL SURVEY		BY	DATE
NOTE BOOK NO.	SURVEYED		
	PLOTTED		
	TEMPLATE		
	AREAS		
	AREAS CHECKED		

ORIGINAL SURVEY		BY	DATE
NOTE BOOK NO.	SURVEYED		
	PLOTTED		
	TEMPLATE		
	AREAS		
	AREAS CHECKED		