150 140 130 120 110 100 90 80 70 60 50 40 30 20 10 0 10 20 30 40 50 60 70 80 90 100 110 120 130 140 150

780
775
770

527+50.00

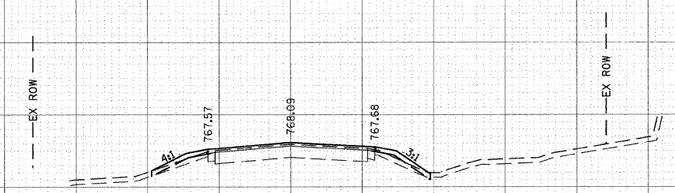

527+50.00

780
775
770
765

526+50.00

526+50.00

785
780
775
770

526+00.00

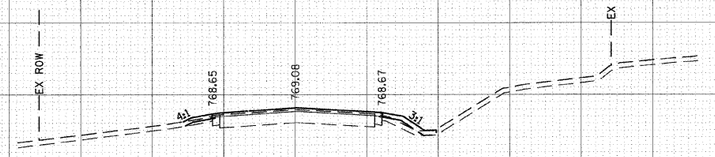

526+00.00

785
780
775
770

525+50.00

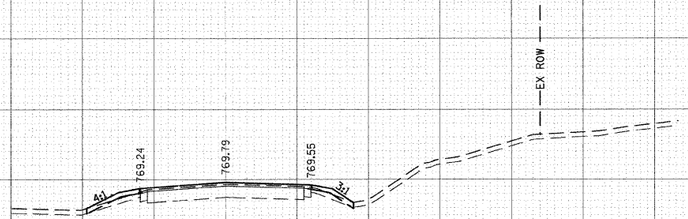

525+50.00

150 140 130 120 110 100 90 80 70 60 50 40 30 20 10 0 10 20 30 40 50 60 70 80 90 100 110 120 130 140 150

FILE NAME =	USER NAME = _USER_	DESIGNED - CEC	REVISED -
g:\CH89\0008\Road\Sheets\9008_FAIROAKSXS.SHT		DRAWN - CEC	REVISED -
	PLOT SCALE = 10.000 ' / IN.	CHECKED - DWB	REVISED -
	PLOT DATE = 11/1/2011	DATE - 10/24/2011	REVISED -

STATE OF ILLINOIS
DEPARTMENT OF TRANSPORTATION

10' 0 10' / 5' 5'
HORIZ. 1"=10'
VERT. 1"=5'

FAIR OAKS ROAD
CROSS SECTIONS

SCALE: | SHEET NO. 3 OF 11 SHEETS | STA. 525+50.00 TO STA. 527+50.00

F.A.U RTE.	SECTION	COUNTY	TOTAL SHEETS	SHEET NO.
2542	11-00057-00-RS	DUPAGE	32	24
		CONTRACT NO. 63653		
FED. ROAD DIST. NO. 7	ILLINOIS	FED. AID PROJECT		

FINAL SURVEY NOTE BOOK — SURVEYED — PLOTTED — TRAVERSE — AREAS — AREAS CHECKED — BY — DATE — NO.

ORIGINAL SURVEY NOTE BOOK — SURVEYED — PLOTTED — TRAVERSE — AREAS — AREAS CHECKED — BY — DATE — NO.