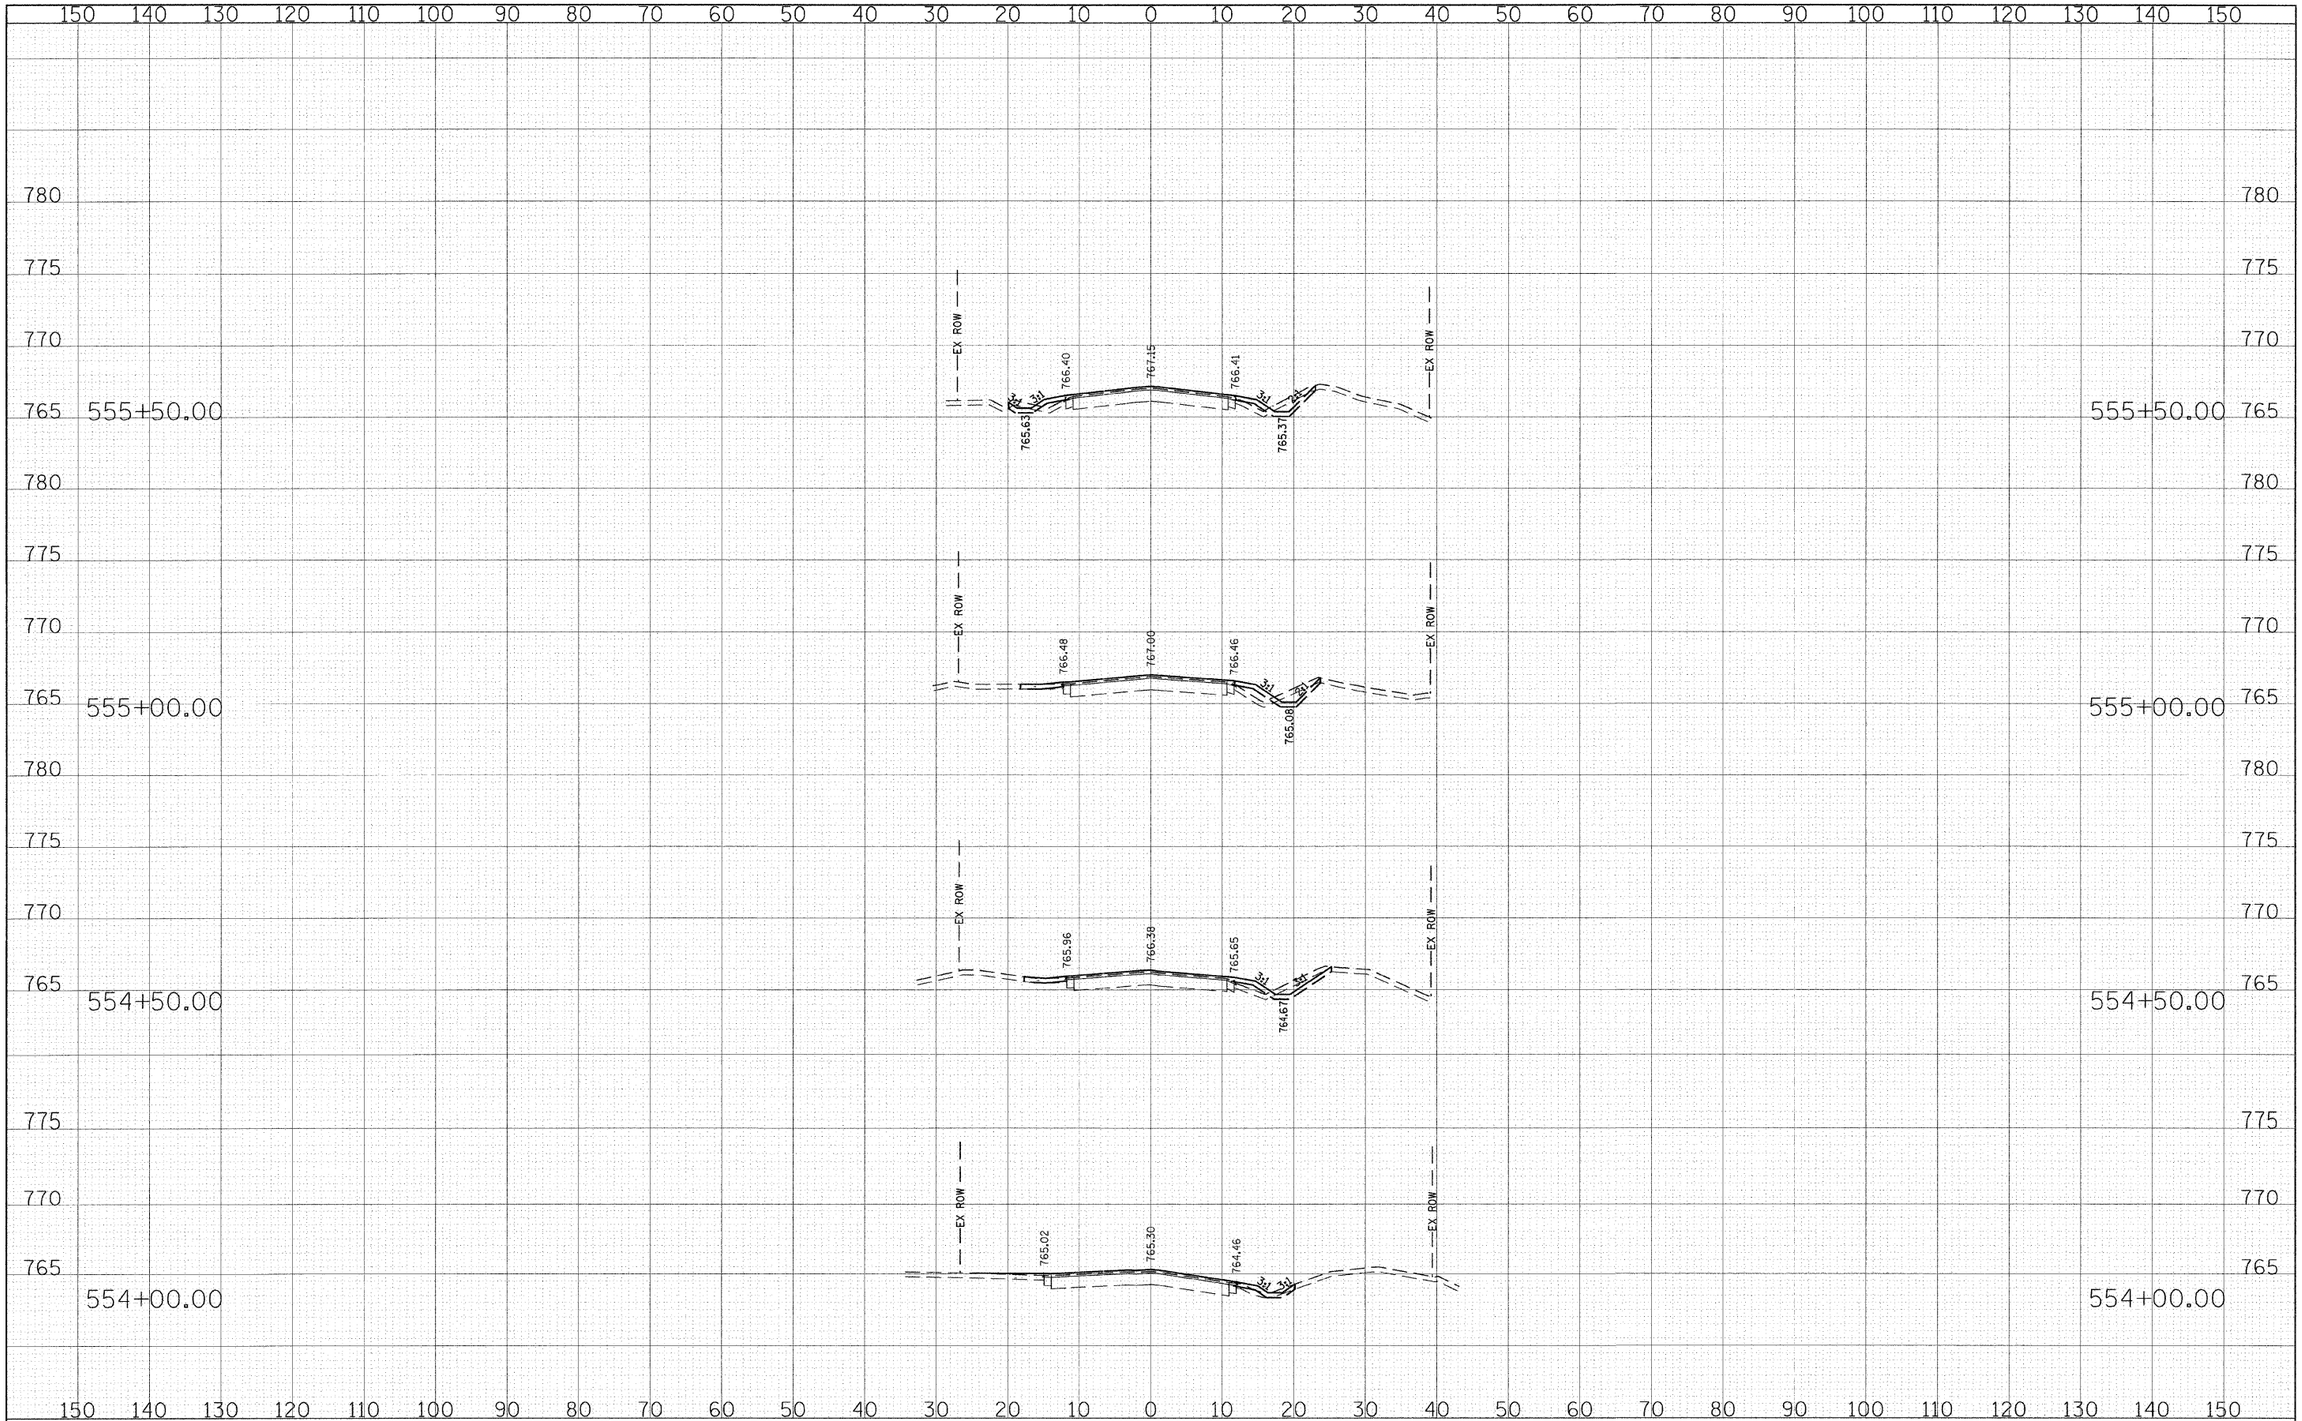

FINAL SURVEY	BY	DATE
SURVEYED		
PLOTTED		
TRAVERSE		
AREAS		
AREAS CHECKED		
NOTE BOOK NO.		

ORIGINAL SURVEY	BY	DATE
SURVEYED		
PLOTTED		
TRAVERSE		
AREAS		
AREAS CHECKED		
NOTE BOOK NO.		

FILE NAME = g:\CH29\0008\Road\Sheets\9008 FAIROAKSXS.SHT

USER NAME = _USER_
PLOT SCALE = 10.000 ' / IN.
PLOT DATE = 11/1/2011

DESIGNED - CEC
DRAWN - CEC
CHECKED - DWB
DATE - 10/24/2011

REVISED -
REVISED -
REVISED -
REVISED -

STATE OF ILLINOIS
DEPARTMENT OF TRANSPORTATION

10' 0 10'
5' HORIZ. 1"=10' 5'
VERT. 1"=5'

FAIR OAKS ROAD
CROSS SECTIONS

SCALE:
SHEET NO. 8 OF 11 SHEETS
STA. 554+00.00 TO STA. 555+50.00

F.A.U RTE.	SECTION	COUNTY	TOTAL SHEETS	SHEET NO.
2542	11-00057-00-RS	DUPAGE	32	29

CONTRACT NO. 63653

FED. ROAD DIST. NO. 7 | ILLINOIS | FED. AID PROJECT