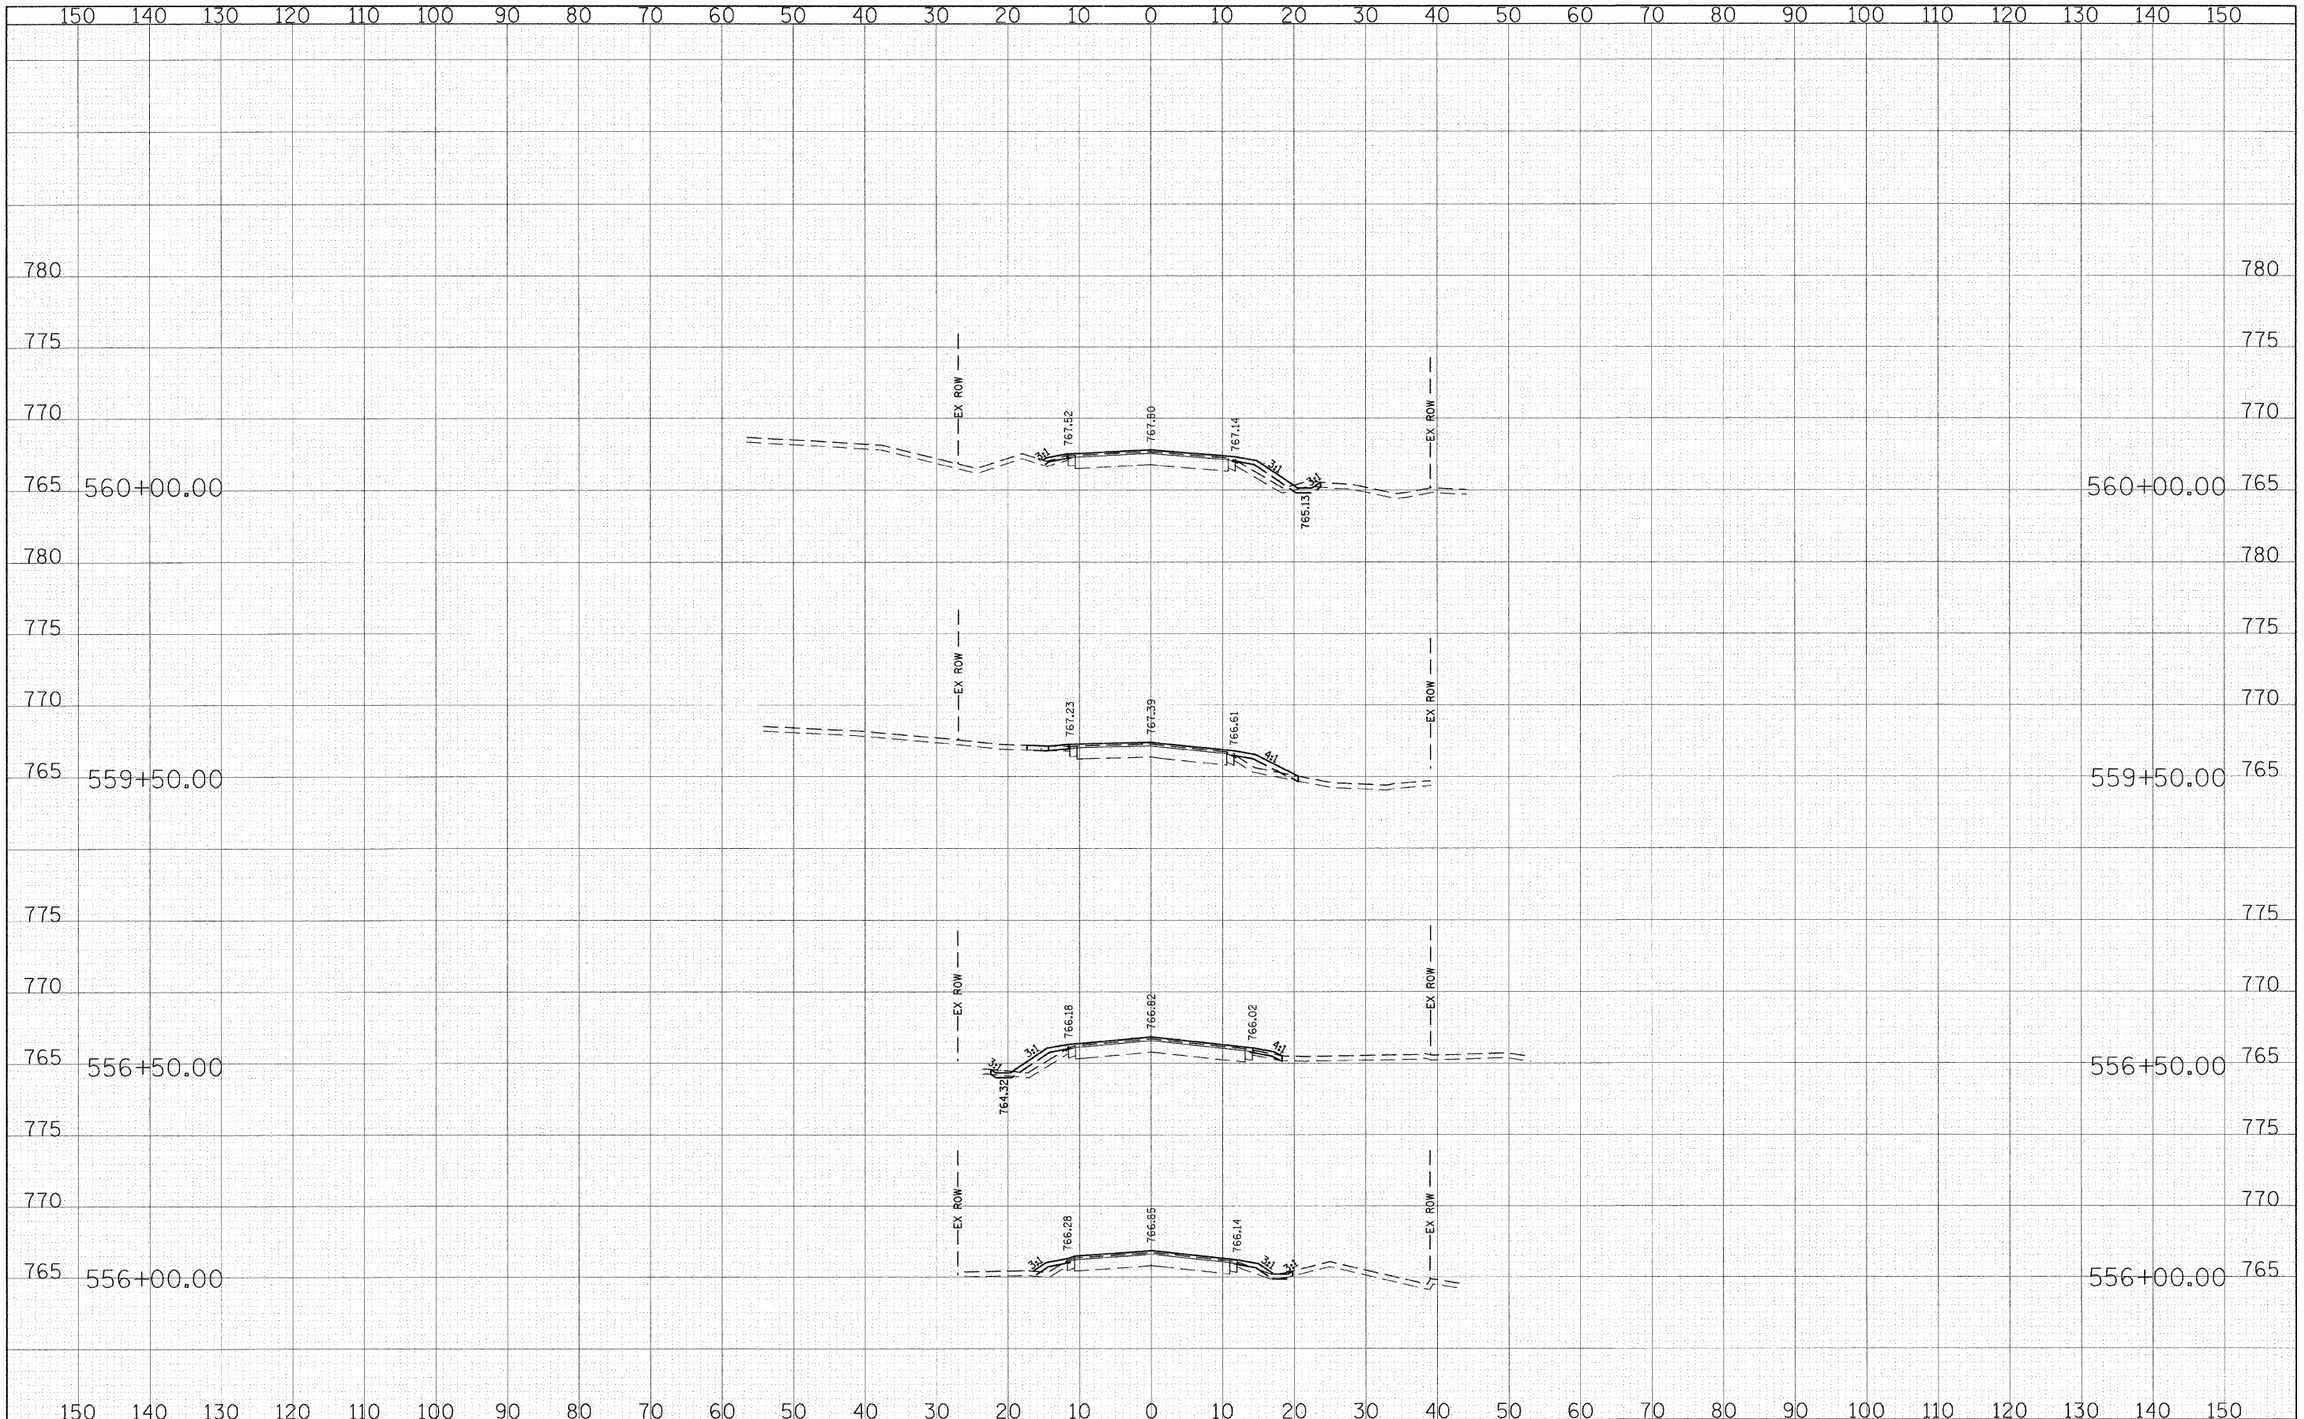

FINAL SURVEY
NOTE BOOK
NO.
SURVEYED
PLOTTED
ESTIMATE
AREAS
AREAS CHECKED
BY
DATE

ORIGINAL SURVEY
NOTE BOOK
NO.
SURVEYED
PLOTTED
ESTIMATE
AREAS
AREAS CHECKED
BY
DATE

FILE NAME = gr\CH09\0008\Road\Sheets\9008_FAIROAKSXS.SHT	USER NAME = _USER_	DESIGNED - CEC	REVISED -
		DRAWN - CEC	REVISED -
	PLOT SCALE = 10.000 ' / IN.	CHECKED - DWB	REVISED -
	PLOT DATE = 11/1/2011	DATE - 10/24/2011	REVISED -

STATE OF ILLINOIS
DEPARTMENT OF TRANSPORTATION

10' 0 10'
5' HORIZ. 1"=10' 5'
VERT. 1"=5'

FAIR OAKS ROAD
CROSS SECTIONS

SCALE: | SHEET NO. 9 OF 11 SHEETS | STA. 556+00.00 TO STA. 560+00.00

F.A.U RTE.	SECTION	COUNTY	TOTAL SHEETS	SHEET NO.
2542	11-00057-00-RS	DUPAGE	32	30
		CONTRACT NO. 63653		
FED. ROAD DIST. NO. 7	ILLINOIS	FED. AID PROJECT		