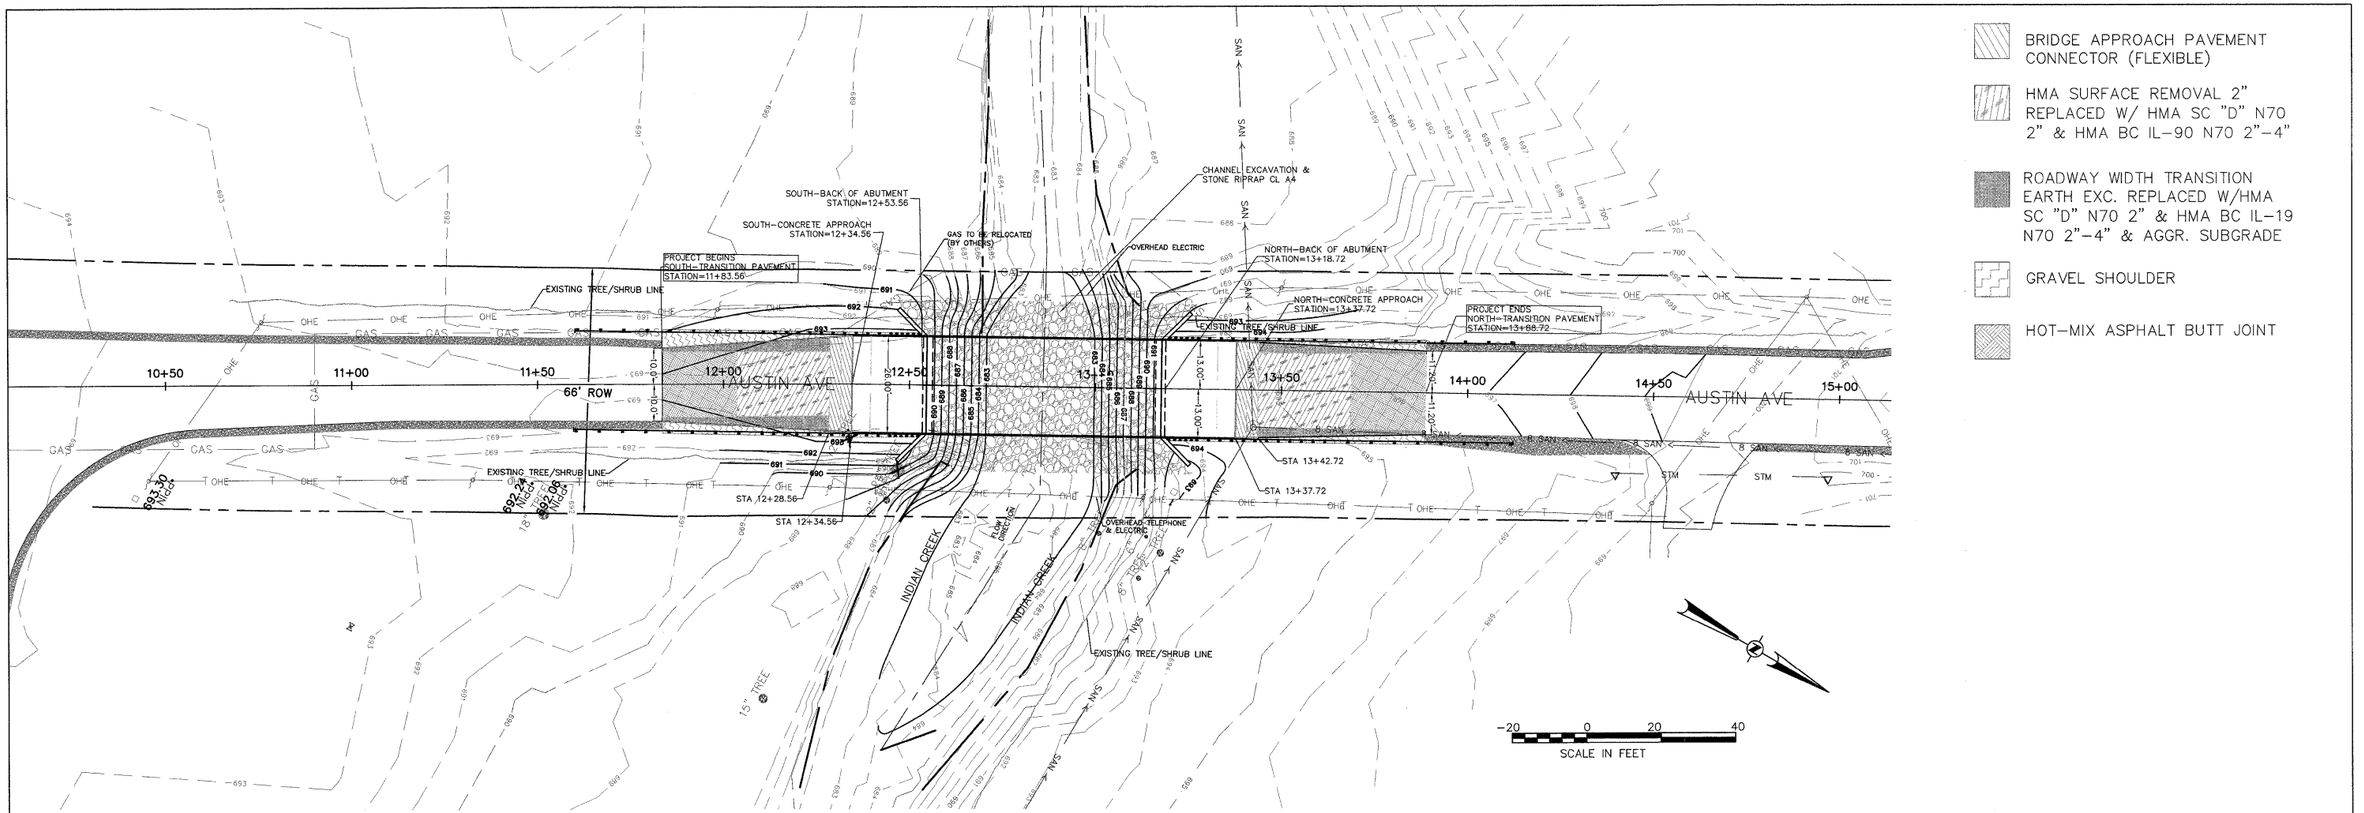

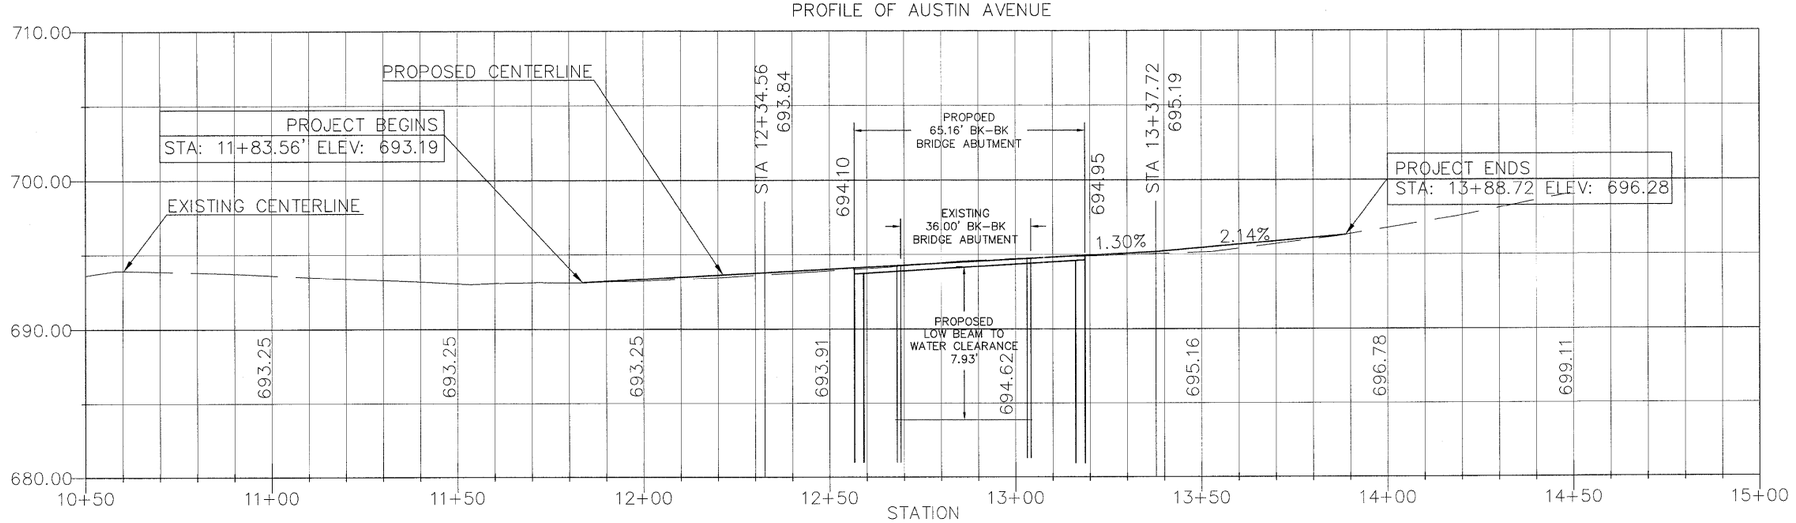

PROFILE GRADE

ALONG ℄ ROADWAY
LOOKING WEST
HORIZ. SCALE: 1" = 20'
VERT. SCALE: 1" = 5'

TEBRUGGE ENGINEERING
P.O. BOX 36, PLANO, IL 60545
PHONE (630) 553-4399 FAX: (630) 553-4392

DESIGNED	- JJT	REVISED	-
DRAWN	- ASK	REVISED	-
CHECKED	- JJT	REVISED	-
DATE	- 10/7/2011	REVISED	-

STATE OF ILLINOIS
DEPARTMENT OF TRANSPORTATION

PROPOSED PLAN AND PROFILE
AUSTIN AVE OVER INDIAN CREEK

SCALE: AS NOTED | SHEET NO. 1 OF 1 | STA. 11+83.56 TO STA. 13+88.72

F.A.P. RTE.	SECTION	COUNTY	TOTAL SHEETS	SHEET NO.
	03-01130-00-BR	KANE	33	6
	D-91-352-04	CONTRACT NO. 63660		
FED. ROAD DIST. NO. _	ILLINOIS	FED. AID PROJECT		