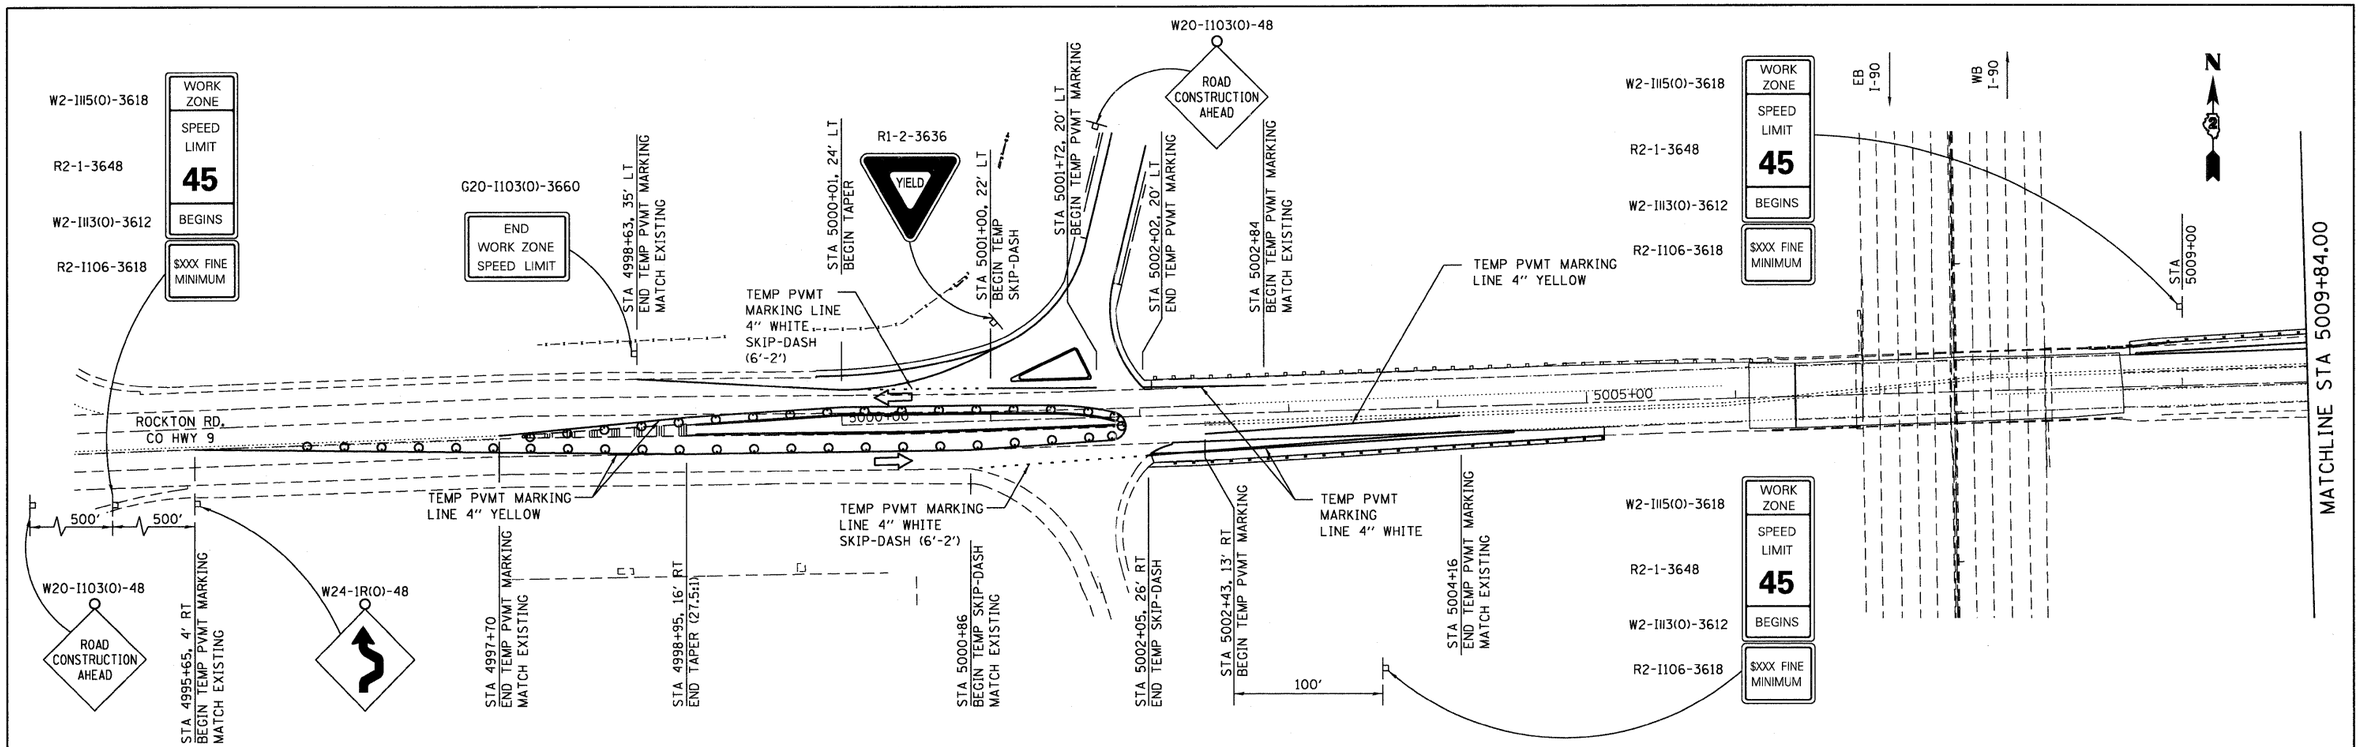

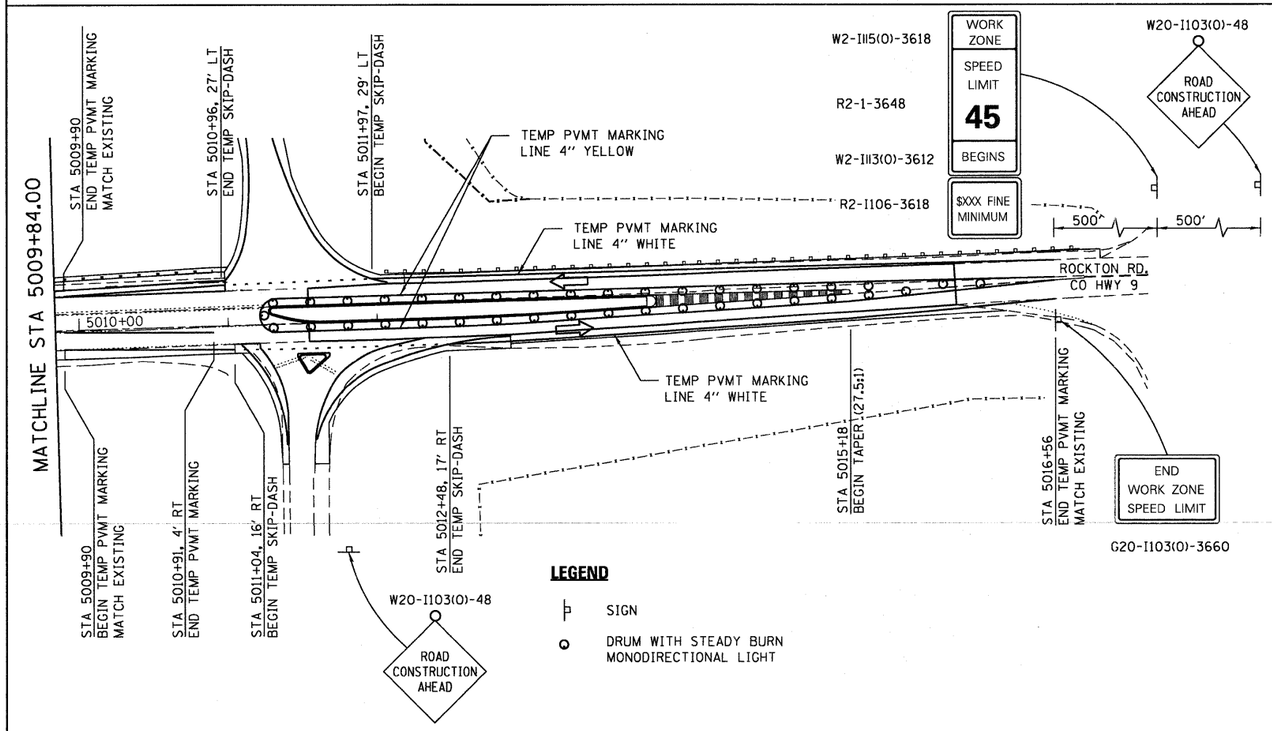

LEGEND

- SIGN
- DRUM WITH STEADY BURN MONODIRECTIONAL LIGHT

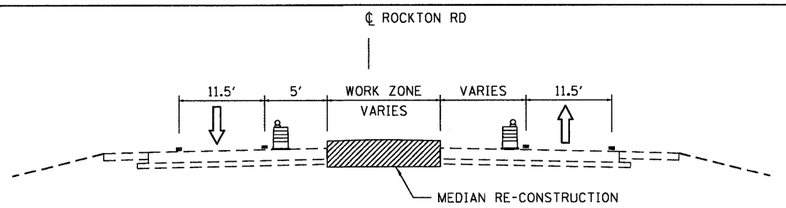

STAGE 3B ROCKTON RD
TYPICAL SECTION
STA 4998+95 TO STA 5002+05

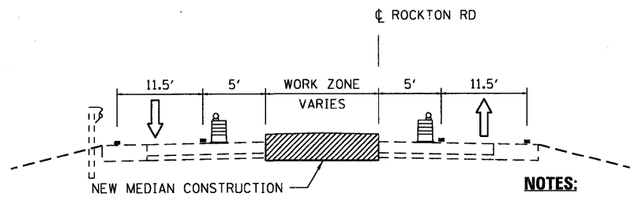

STAGE 3B ROCKTON RD
TYPICAL SECTION
STA 5011+04 TO STA 5015+18

STAGE 3B

1. SHIFT TRAFFIC TO TURN LANES ALONG WEST PROPOSED MEDIAN.
2. CONSTRUCT PROPOSED WEST MEDIAN.
3. SHIFT TRAFFIC ONTO PROPOSED WIDENING ALONG THE EAST PROPOSED MEDIAN.
4. CONSTRUCT PROPOSED EAST MEDIAN.

NOTES:

1. PAVEMENT MARKINGS AND DRUM LOCATIONS SHOWN WILL BE USED FOR STAGE 3B CONSTRUCTION WORK.
2. ALL DRUMS FOR STAGE 3B WORK WILL BE PLACED AT 25' CTS.
3. PROPOSED PERMANENT PAVEMENT MARKINGS SHALL BE PLACED UPON COMPLETION OF STAGE 3 WORK.
4. WORK ZONE SPEED LIMIT AHEAD SIGNS AS WELL AS END WORK ZONE SPEED LIMIT SIGNS ARE TO BE COVERED, BUT UNCOVERED WHEN WORKERS ARE PRESENT AND WORKING IN AREAS WITHIN 12 FT OF A LANE OPEN TO TRAFFIC.
5. USE STANDARD 701201 WHEN THERE IS A NEED TO CLOSE ADJACENT TRAFFIC LANE DURING WORKING HOURS.

McClure Engineering Associates, Inc. | LOCHNER H.W. LOCHNER, INC. CHICAGO, ILLINOIS | RWA Hyde Walker & Associates, Inc. | GUGG ENGINEERING INC.

USER NAME = _USERNAME_	DESIGNED - MM	REVISED -	
FILE NAME = D206686-sht-mot-rockton2.dgn	DRAWN - CM	REVISED -	
PLOT SCALE = 50.0000 ' / in.	CHECKED - MM	REVISED -	
PLOT DATE = 10/19/2011	DATE - 10/21/2011	REVISED -	

STATE OF ILLINOIS
DEPARTMENT OF TRANSPORTATION

ROCKTON RD. MOT
STAGE 3B

SCALE: N.T.S | SHEET NO. 1 OF 1 SHEETS | STA. | TO STA.

F.A.I. RTE.	SECTION	COUNTY	TOTAL SHEETS	SHEET NO.
90	(X2-1)R	WINNEBAGO	510	131
		CONTRACT NO. 64C29		
	ILLINOIS	FED. AID PROJECT		