PAINTING DETAILS

EXIT RAMP

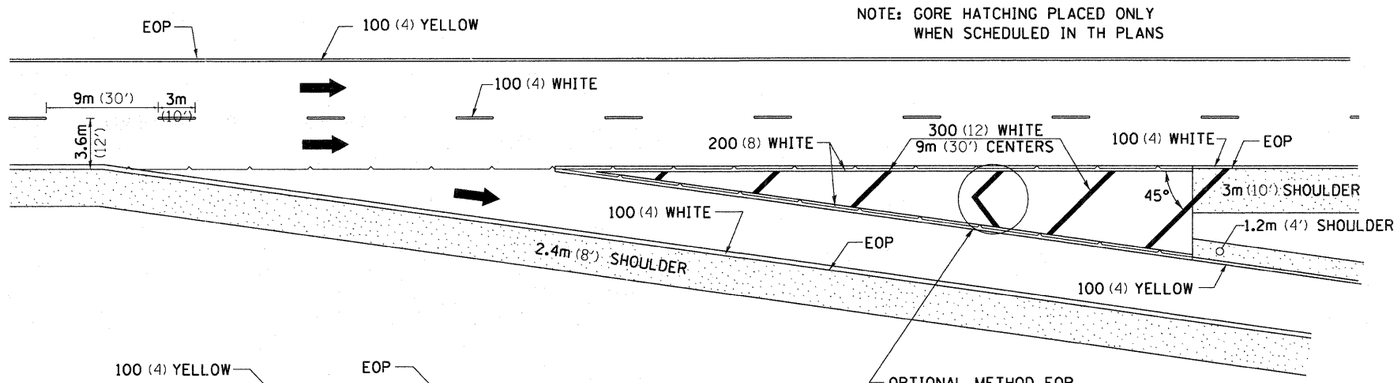

ENTRANCE RAMP

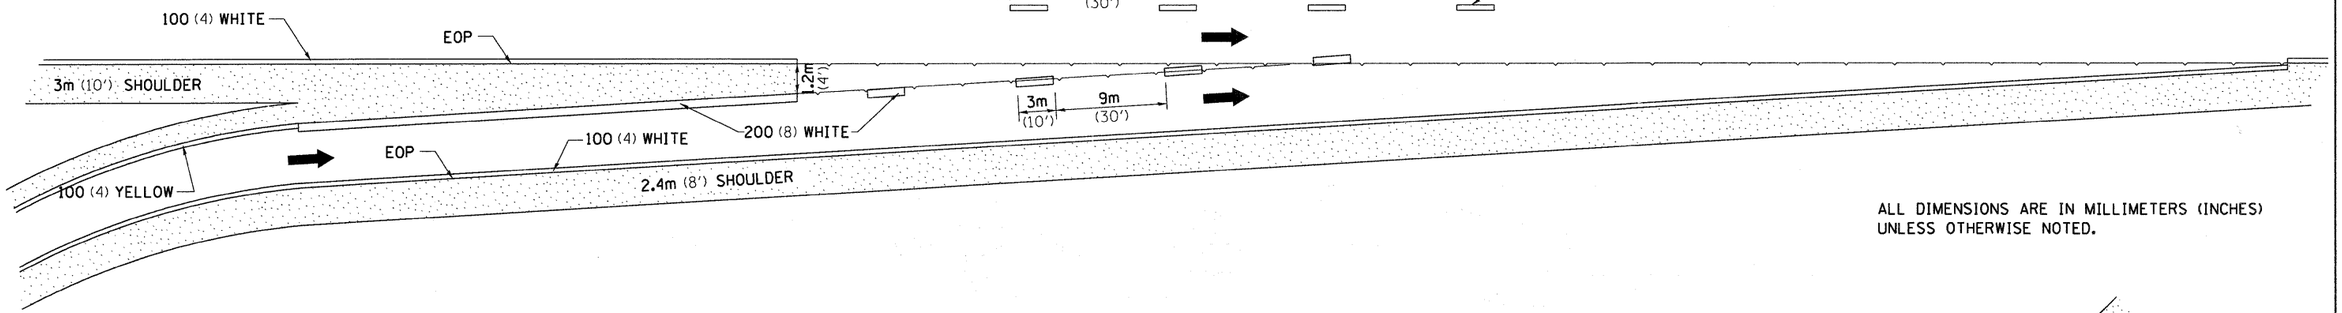

ALL DIMENSIONS ARE IN MILLIMETERS (INCHES) UNLESS OTHERWISE NOTED.

CLOVERLEAF

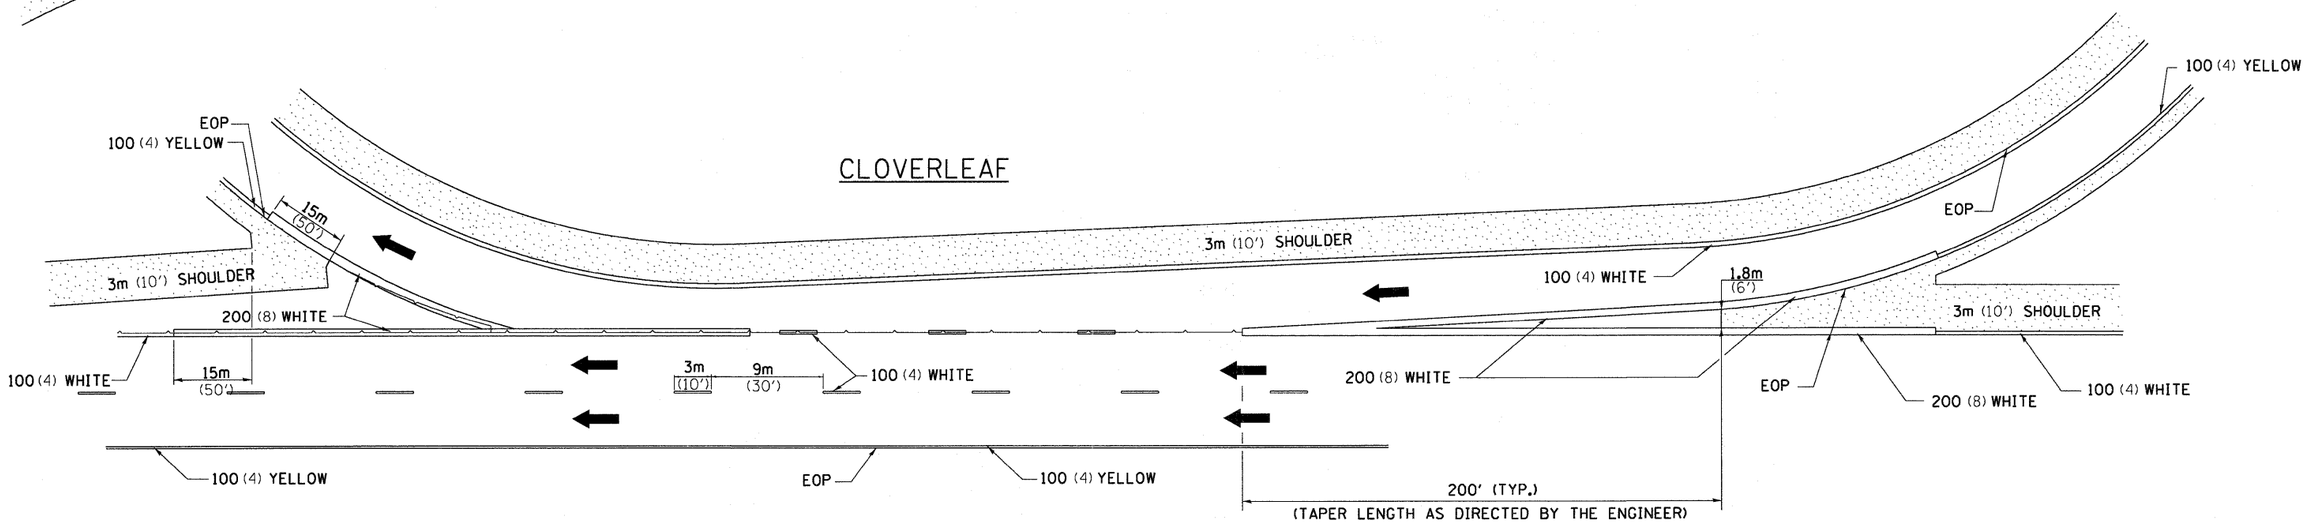

McClure Engineering Association, Inc. / LOCHNER (H.W. LOCHNER, INC. CHICAGO, ILLINOIS) / CIVIL ENGINEERING CONSULTANTS RWA Fregoso Webster & Associates, Inc. / QUIGG ENGINEERING INC	USER NAME = _USERNAME_	DESIGNED -	REVISED - 5-27-09	STATE OF ILLINOIS DEPARTMENT OF TRANSPORTATION	REGION 2 / DISTRICT 2 STANDARD
		DRAWN -	REVISED -		
	PLOT SCALE = 50.0000 ' / IN.	CHECKED -	REVISED -		SCALE: / SHEET NO. OF SHEETS / STA. TO STA.
	PLOT DATE = 10/19/2011	DATE -	REVISED -		

F.A. RTE.	SECTION	COUNTY	TOTAL SHEETS	SHEET NO.
90	(X2-1) R	WINNEBAGO	510	410
		CONTRACT NO.		
FED. ROAD DIST. NO.	ILLINOIS	FED. AID PROJECT		