CONTRACTOR TO NOTE CHANGE IN SUB-BASE THICKNESS

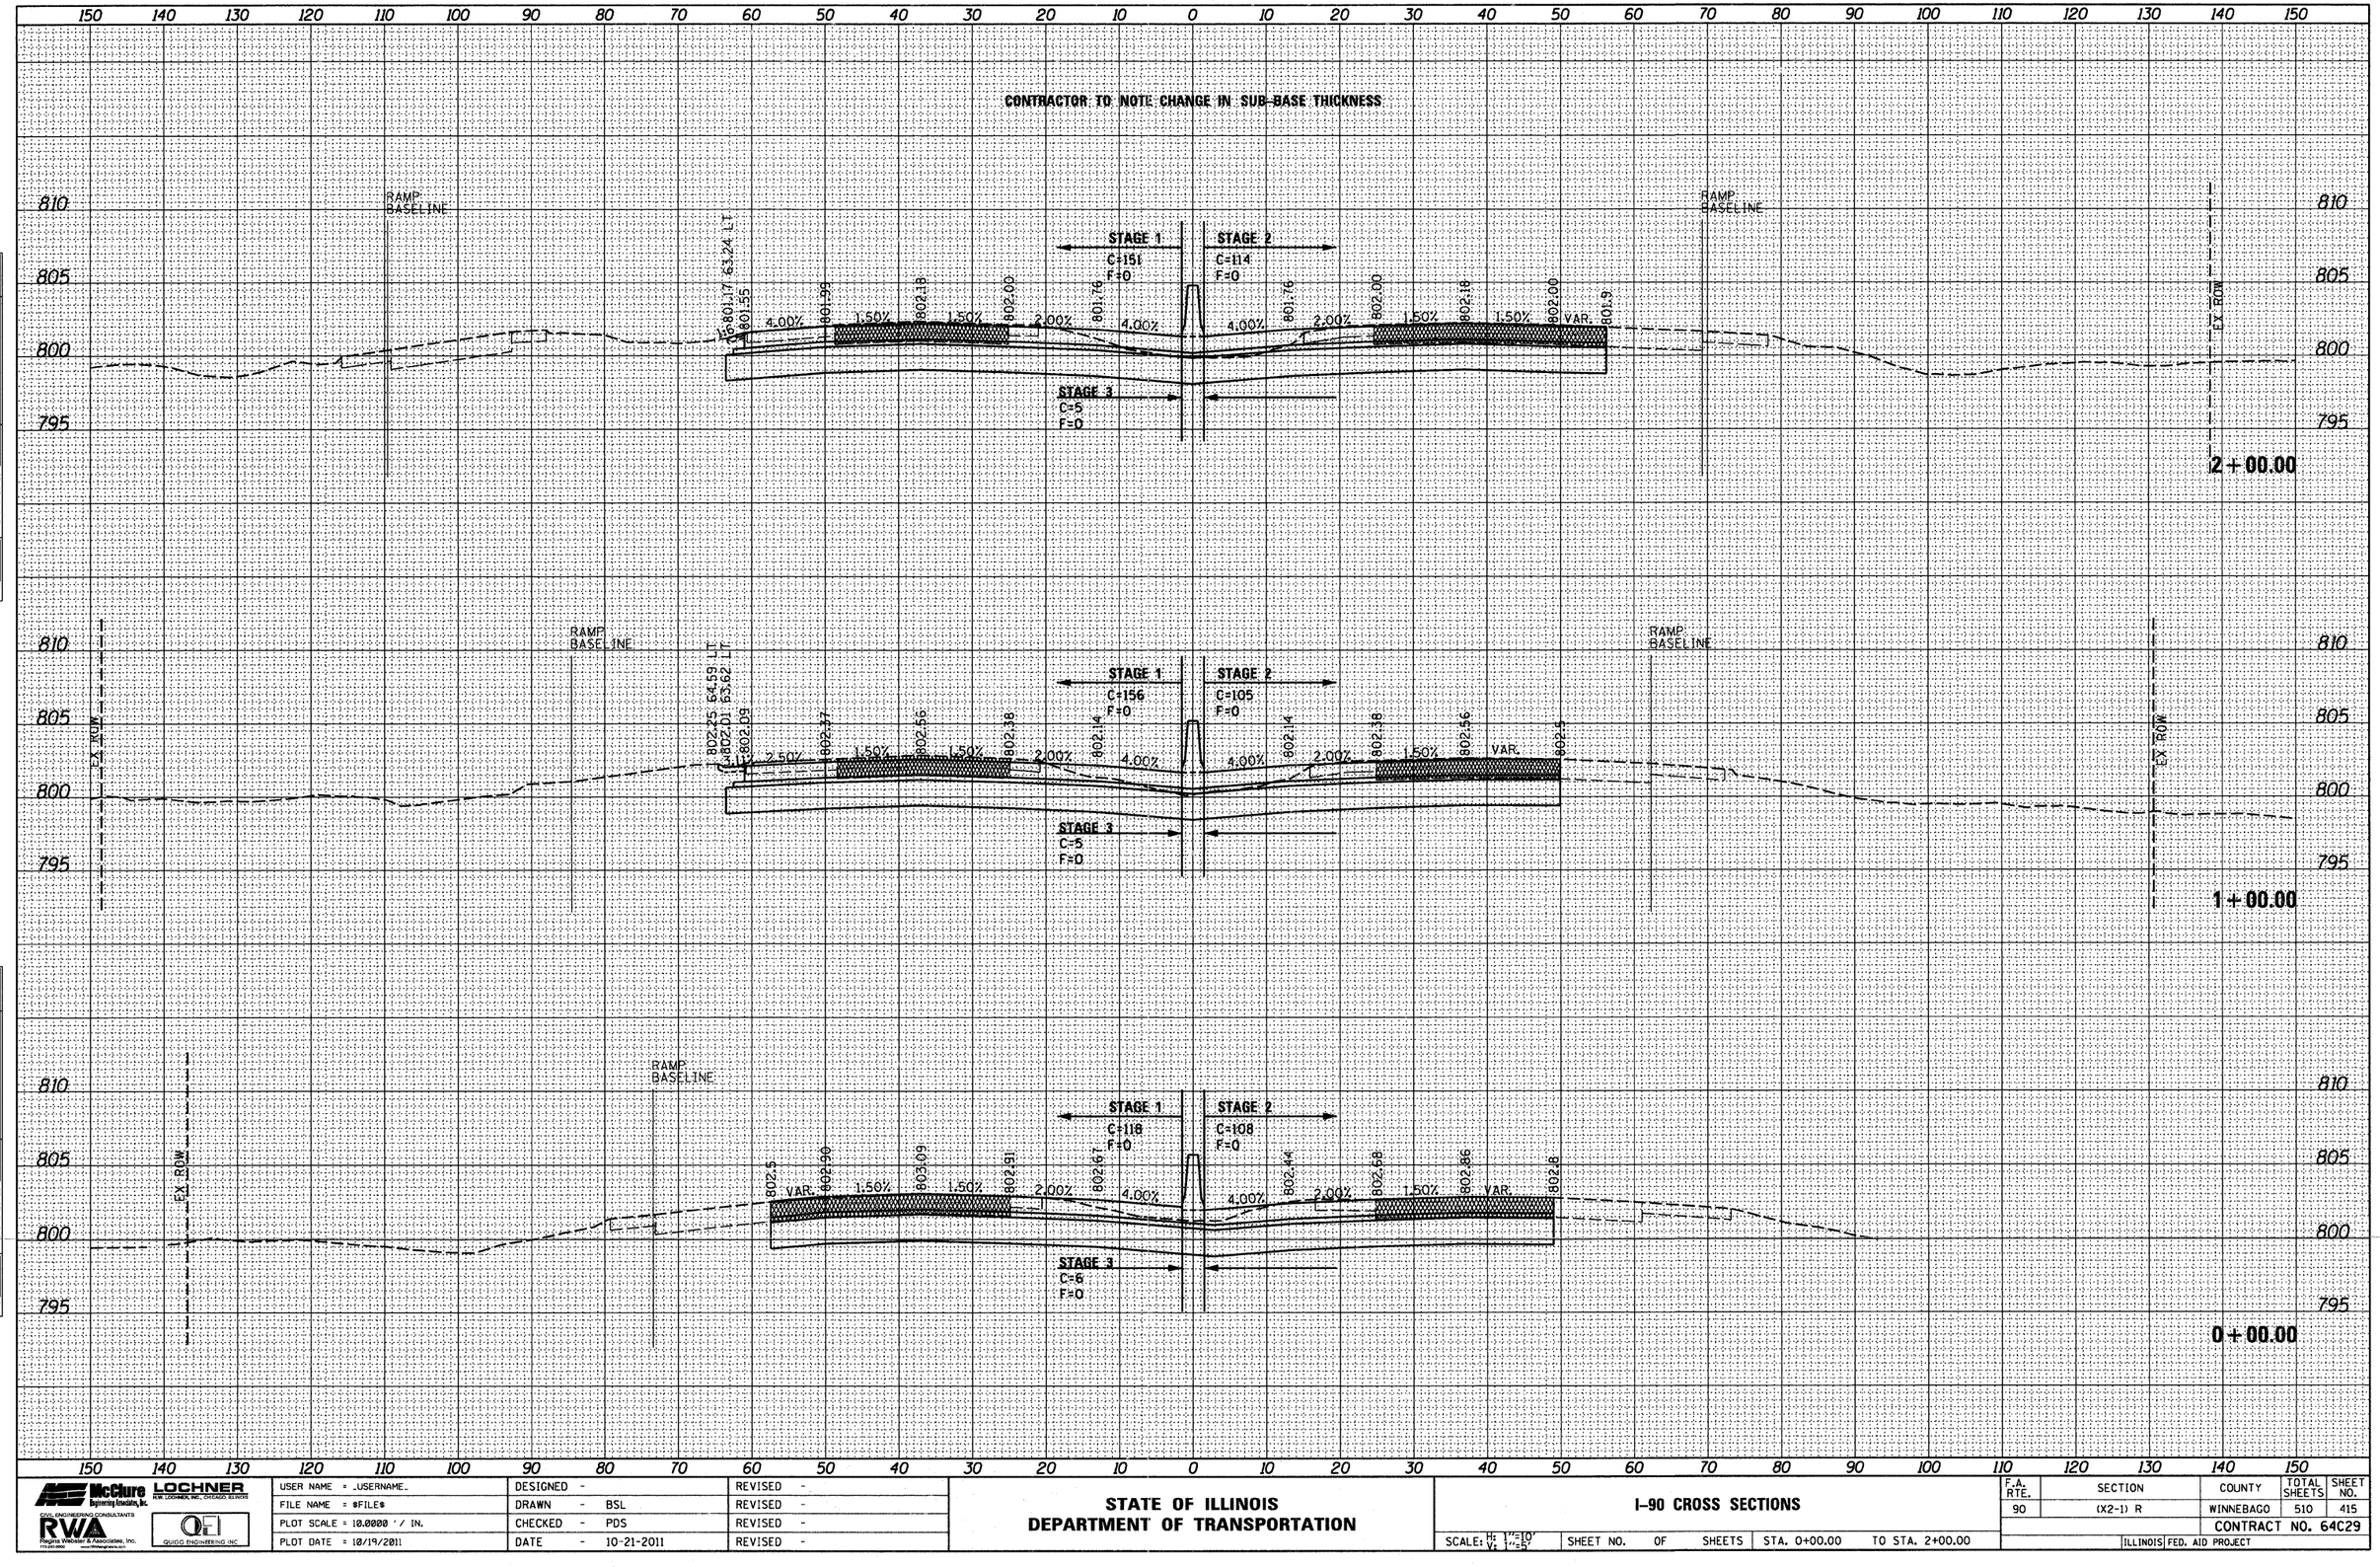

FINAL SURVEY	SURVEYED	BY	DATE
	PLOTTED		
NOTE BOOK	TURN-OUTS		
NO.	AREAS		
	AREAS CHECKED		

ORIGINAL SURVEY	SURVEYED	BY	DATE
	PLOTTED		
NOTE BOOK	TURN-OUTS		
NO.	AREAS		
	AREAS CHECKED		

McClure Engineering Associates, Inc. — LOCHNER H.W. LOCHNER, INC., CHICAGO, ILLINOIS

CIVIL ENGINEERING CONSULTANTS

RWA Regina Webster & Associates, Inc.

QUIGG ENGINEERING INC

USER NAME = _USERNAME_	DESIGNED -	REVISED -
FILE NAME = $FILE$	DRAWN - BSL	REVISED -
PLOT SCALE = 10.0000 ' / IN.	CHECKED - PDS	REVISED -
PLOT DATE = 10/19/2011	DATE - 10-21-2011	REVISED -

STATE OF ILLINOIS
DEPARTMENT OF TRANSPORTATION

I-90 CROSS SECTIONS

SCALE: H: 1"=10' V: 1"=5' | SHEET NO. OF SHEETS | STA. 0+00.00 TO STA. 2+00.00

F.A. RTE.	SECTION	COUNTY	TOTAL SHEETS	SHEET NO.
90	(X2-1) R	WINNEBAGO	510	415
		CONTRACT NO. 64C29		
	ILLINOIS	FED. AID PROJECT		