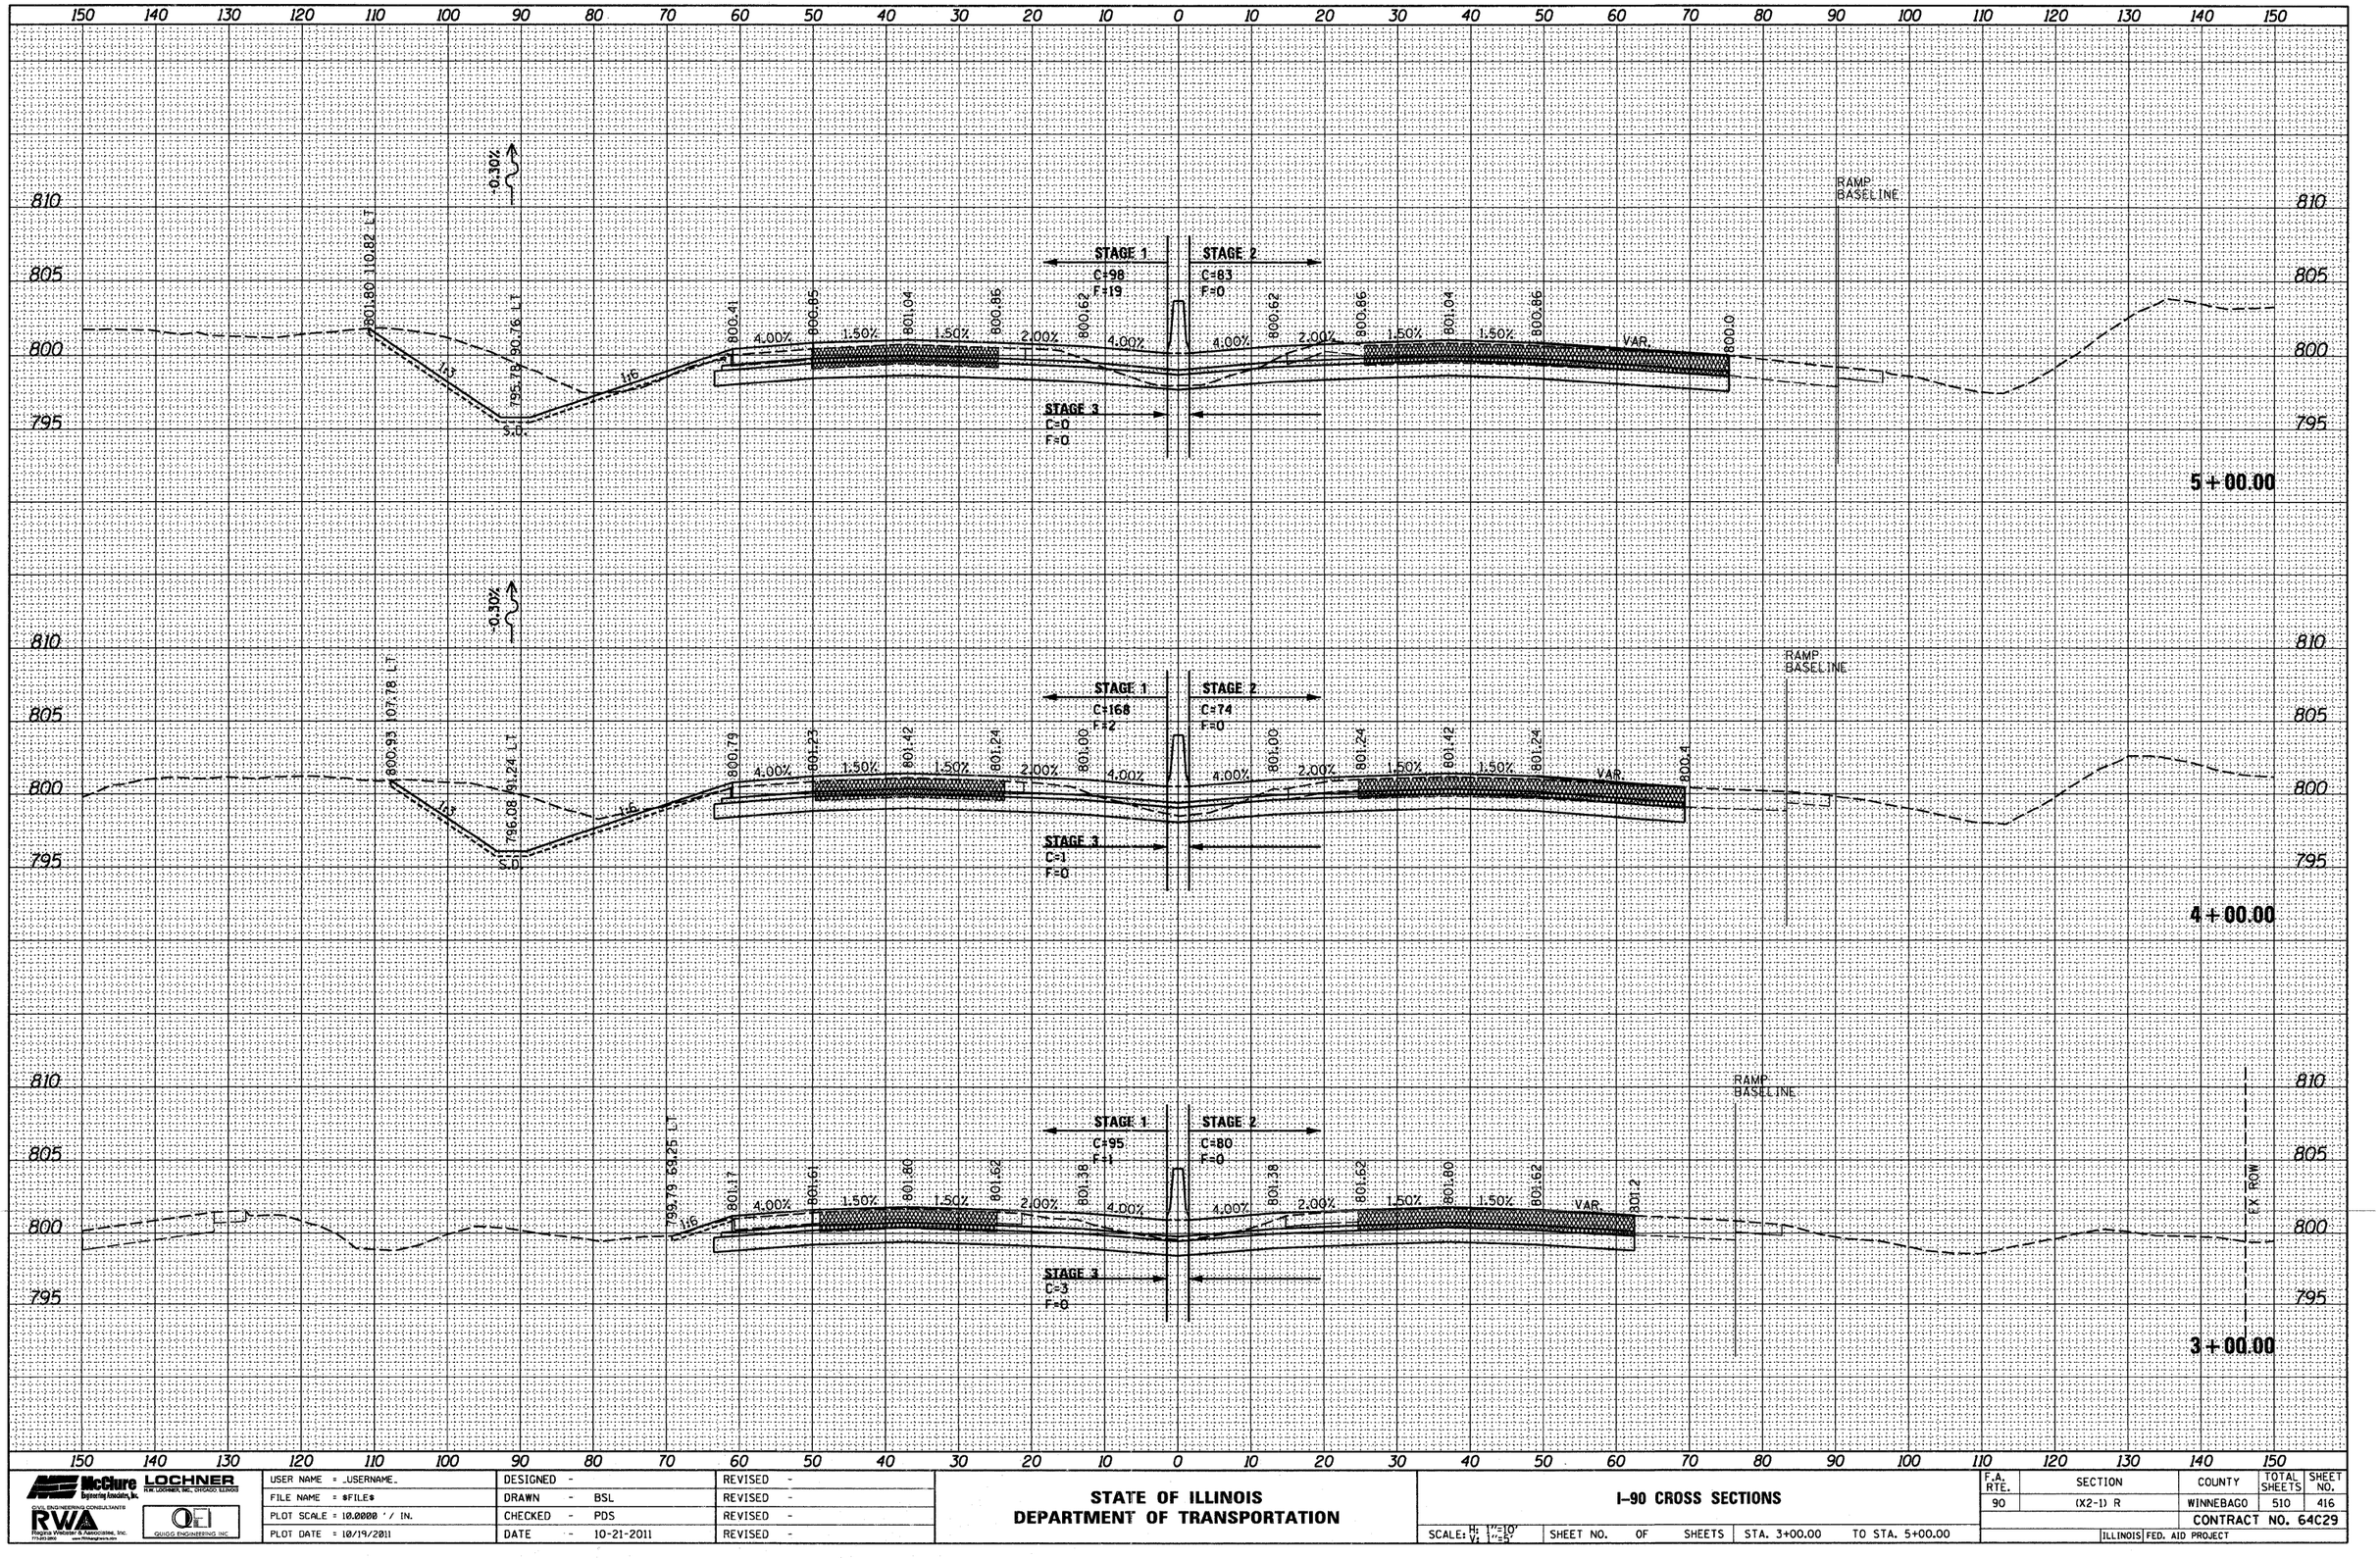

FINAL SURVEY — NOTE BOOK NO. — SURVEYED — PLOTTED — TEMPLATE — AREAS — AREAS CHECKED — BY — DATE

ORIGINAL SURVEY — NOTE BOOK NO. — SURVEYED — PLOTTED — TEMPLATE — AREAS — AREAS CHECKED — BY — DATE

McClure Engineering Associates, Inc. — LOCHNER H.W. LOCHNER, INC., CHICAGO, ILLINOIS — RWA Regina Webster & Associates, Inc. — QUIGG ENGINEERING INC.

USER NAME = _USERNAME_	DESIGNED -	REVISED -	
FILE NAME = $FILE$	DRAWN - BSL	REVISED -	
PLOT SCALE = 10.0000 ' / IN.	CHECKED - PDS	REVISED -	
PLOT DATE = 10/19/2011	DATE - 10-21-2011	REVISED -	

STATE OF ILLINOIS
DEPARTMENT OF TRANSPORTATION

I-90 CROSS SECTIONS

SCALE: H: 1"=10' V: 1"=5' | SHEET NO. OF SHEETS | STA. 3+00.00 TO STA. 5+00.00

F.A. RTE.	SECTION	COUNTY	TOTAL SHEETS	SHEET NO.
90	(X2-1) R	WINNEBAGO	510	416

CONTRACT NO. 64C29

ILLINOIS FED. AID PROJECT